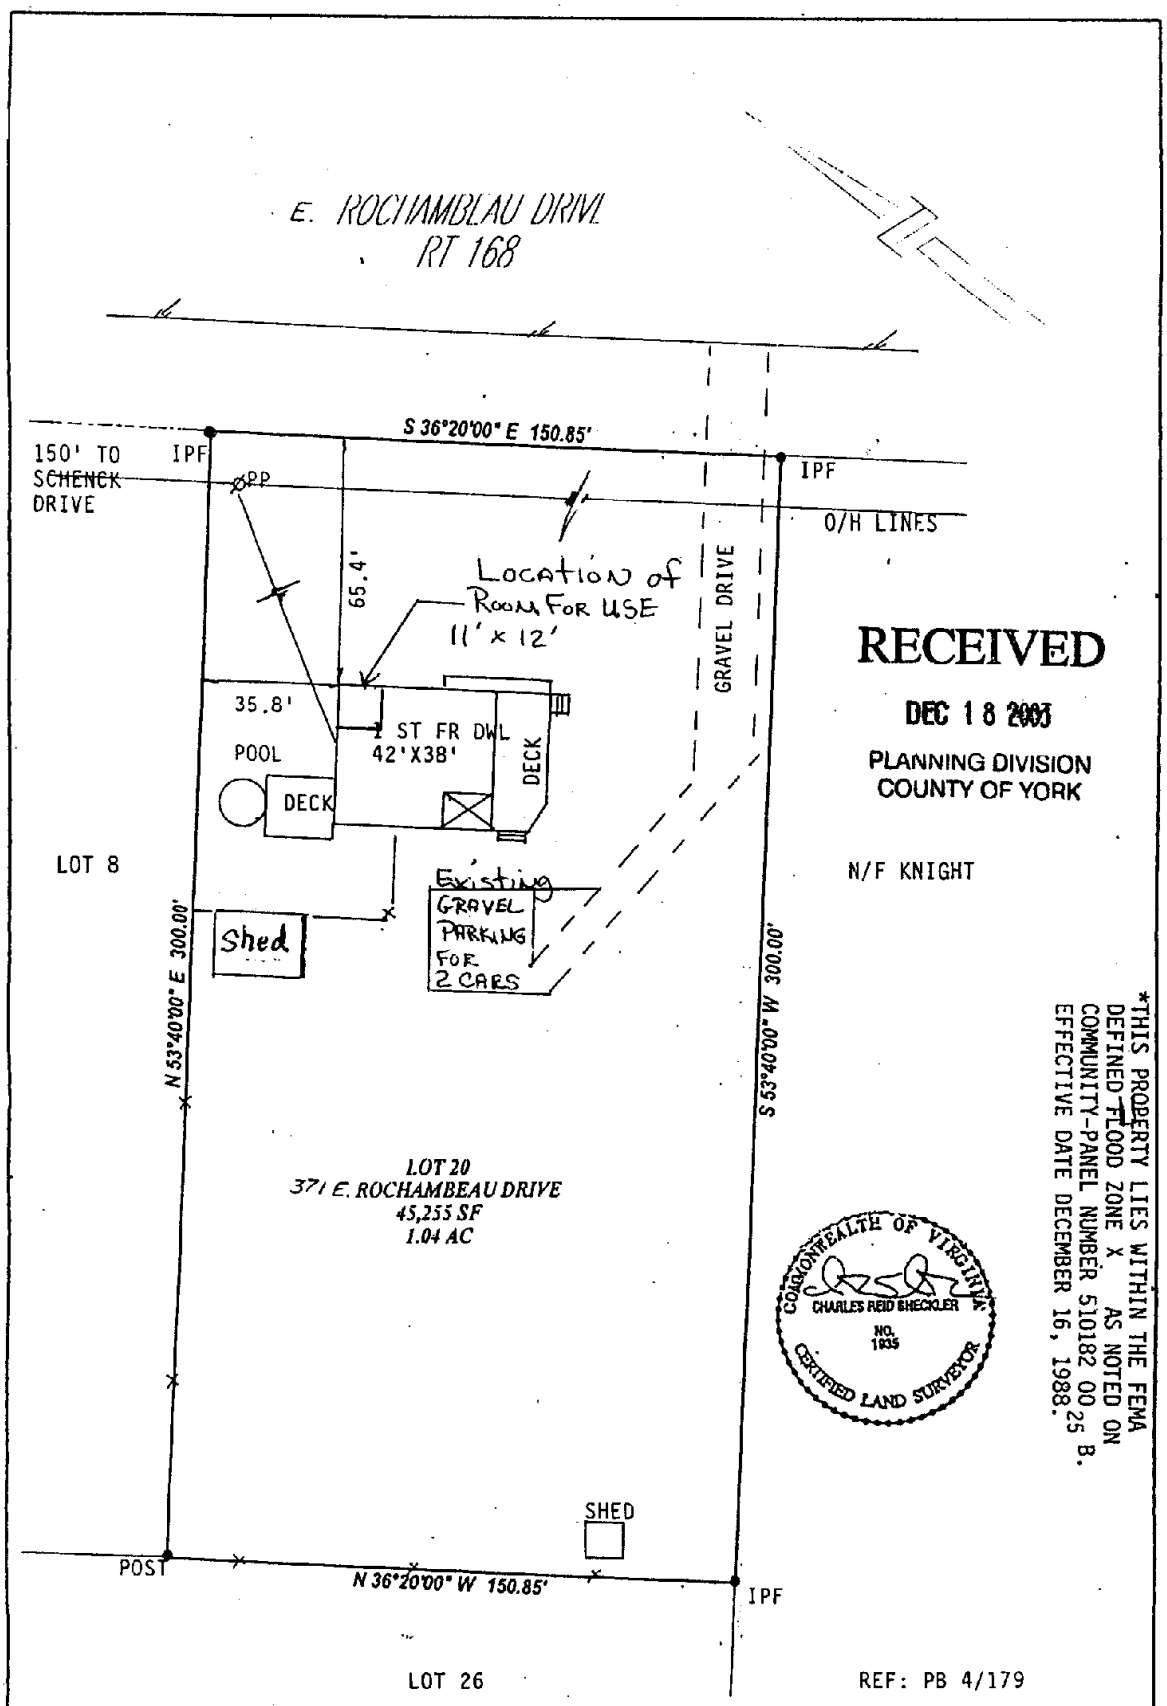

RECEIVED
DEC 18 2003
PLANNING DIVISION
COUNTY OF YORK

COMMONWEALTH OF VIRGINIA
CHARLES REID SHECKLER
NO. 1935
CERTIFIED LAND SURVEYOR

*THIS PROPERTY LIES WITHIN THE FEMA DEFINED FLOOD ZONE X AS NOTED ON COMMUNITY-PANEL NUMBER 510182 00 25 B. EFFECTIVE DATE DECEMBER 16, 1988.

THE WOODSON COMPANY SURVEYING & MAPPING 5251-H JOHN TYLER HIGHWAY 1359, WILLIAMSBURG, VIRGINIA 23185 1-800-301-6143

PLAT OF SURVEY, LOT 20, W.L. SCHENCK ESTATE
FOR CONVEYANCE TO RICHARD ALAN & LORETTA H. QUESENBERRY
YORK COUNTY, VIRGINIA

SCALE 1"=40' JUNE 26, 1996 JO 6626