Conceptual Site Layout & Landscape Plan Of

Farm Fresh #321 Gas Pumps

455A Merrimac Trail

Yorktown, Virginia

RECEIVED

JAN 1 2 2005

PLANNING DIVISION
COUNTY OF YORK

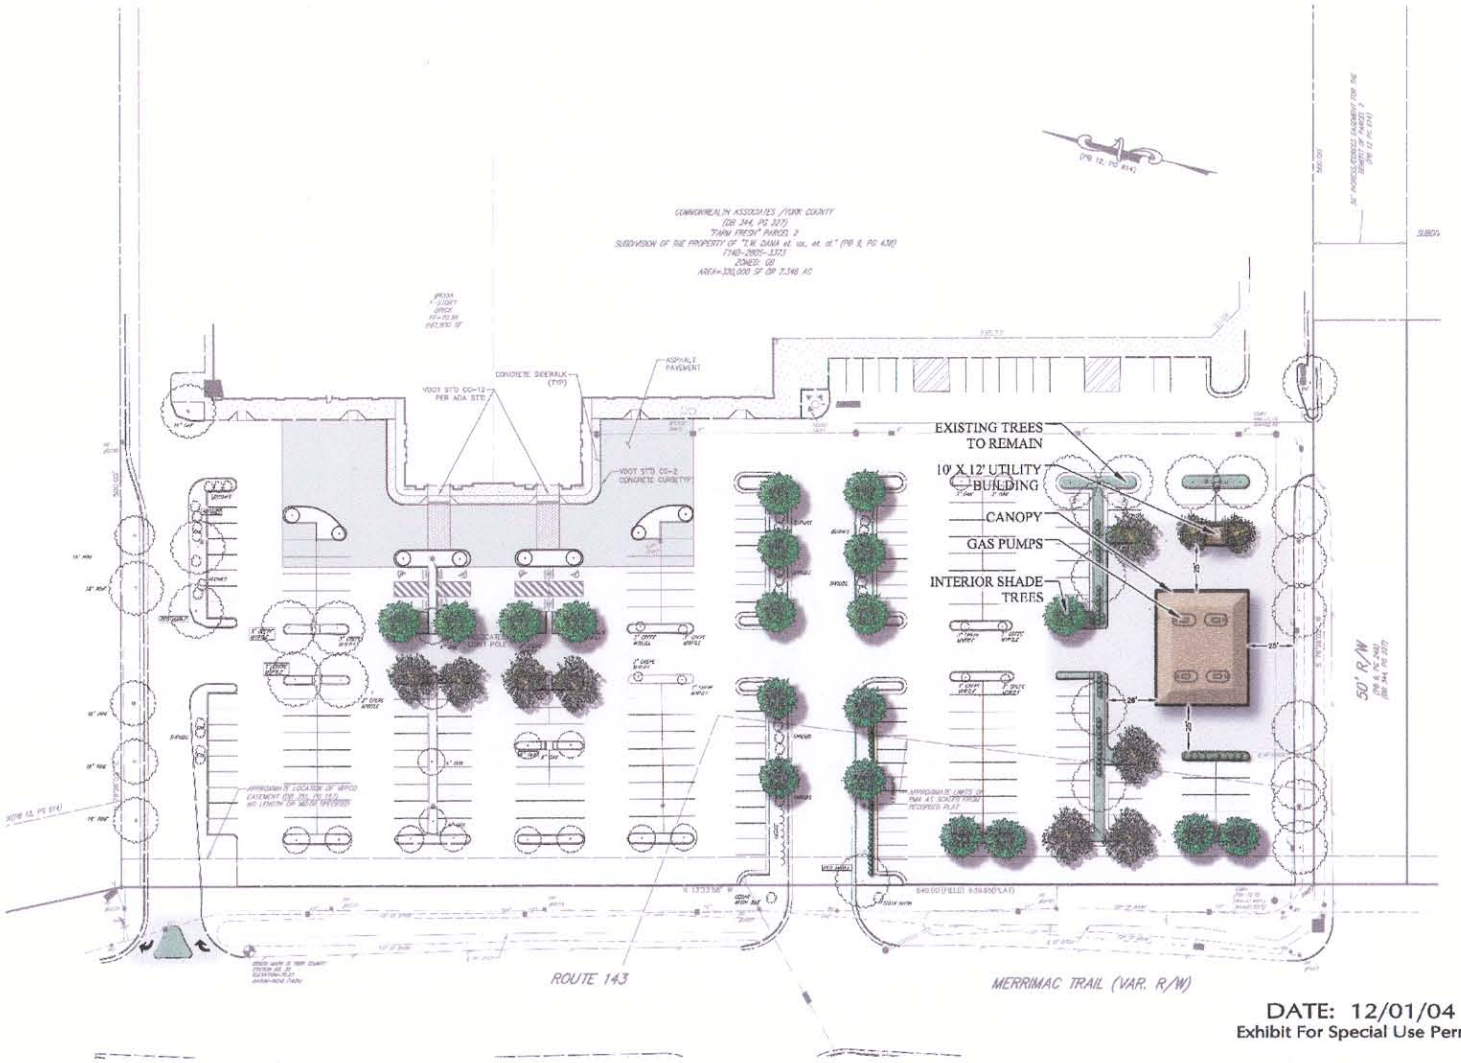

30 0 30 60

1 INCH = 30 FT

DATE: 12/01/04

Exhibit For Special Use Permit

MSA, P.C.
Landscape Architecture
Planning
Surveying
Engineering
Environmental Sciences
MSA PROJ. # 03102B

3033 Rosse Drive
Virginia Beach, VA 23462
(757) 490-9364