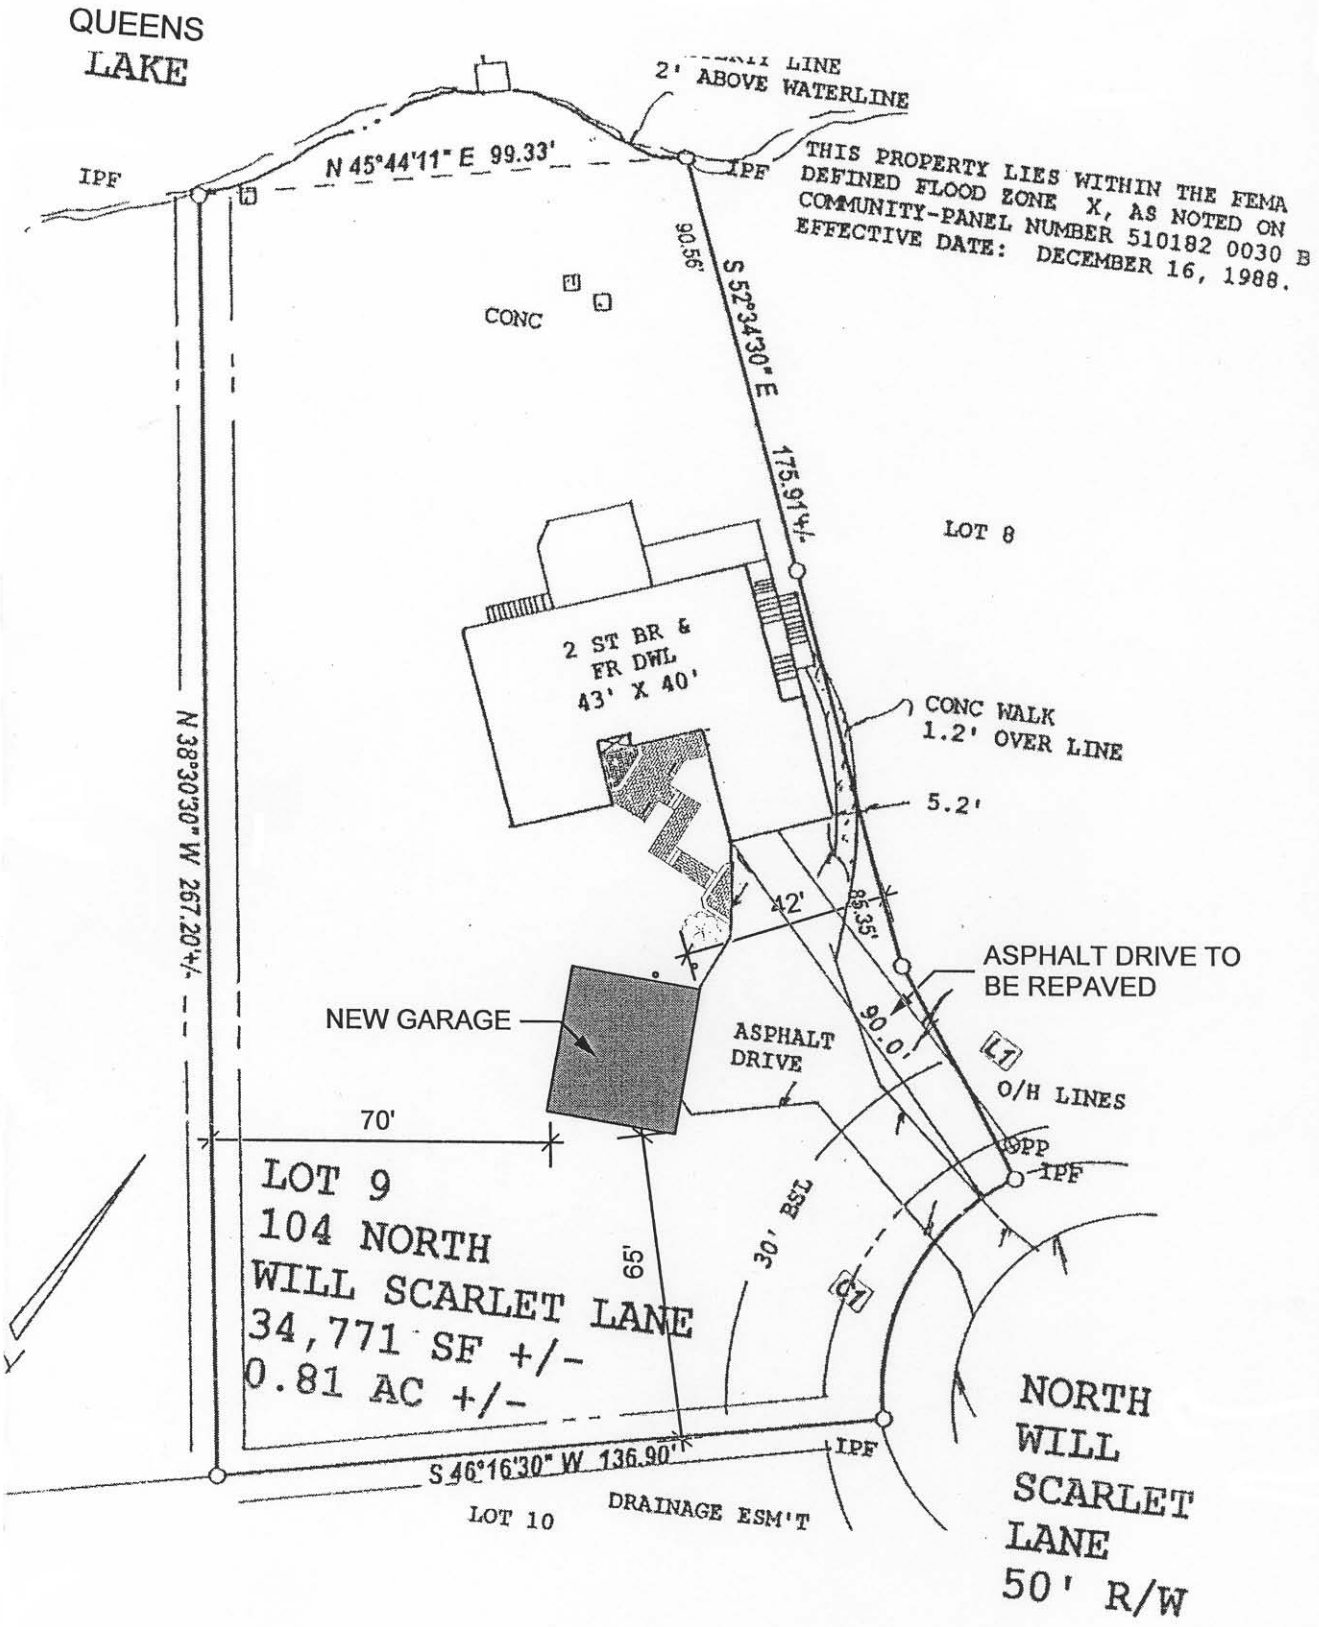
QUEENS
LAKE
2' ABOVE WATERLINE
IPF
N 45°44'11" E 99.33'
IPF
THIS PROPERTY LIES WITHIN THE FEMA
DEFINED FLOOD ZONE X, AS NOTED ON
COMMUNITY-PANEL NUMBER 510182 0030 B
EFFECTIVE DATE: DECEMBER 16, 1988.
90.56'
S 52°34'30" E
175.91'+/-
CONC
LOT 8
2 ST BR &
FR DWL
43' X 40'
CONC WALK
1.2' OVER LINE
5.2'
42'
85.35'
ASPHALT DRIVE TO
BE REPAVED
NEW GARAGE
ASPHALT
DRIVE
90.0'
L1
O/H LINES
PP
IPF
N 38°30'30" W 267.20'+/-
70'
LOT 9
104 NORTH
WILL SCARLET LANE
34,771 SF +/-
0.81 AC +/-
65'
30' BSL
C1
S 46°16'30" W 136.90'
IPF
LOT 10
DRAINAGE ESM'T
NORTH
WILL
SCARLET
LANE
50' R/W