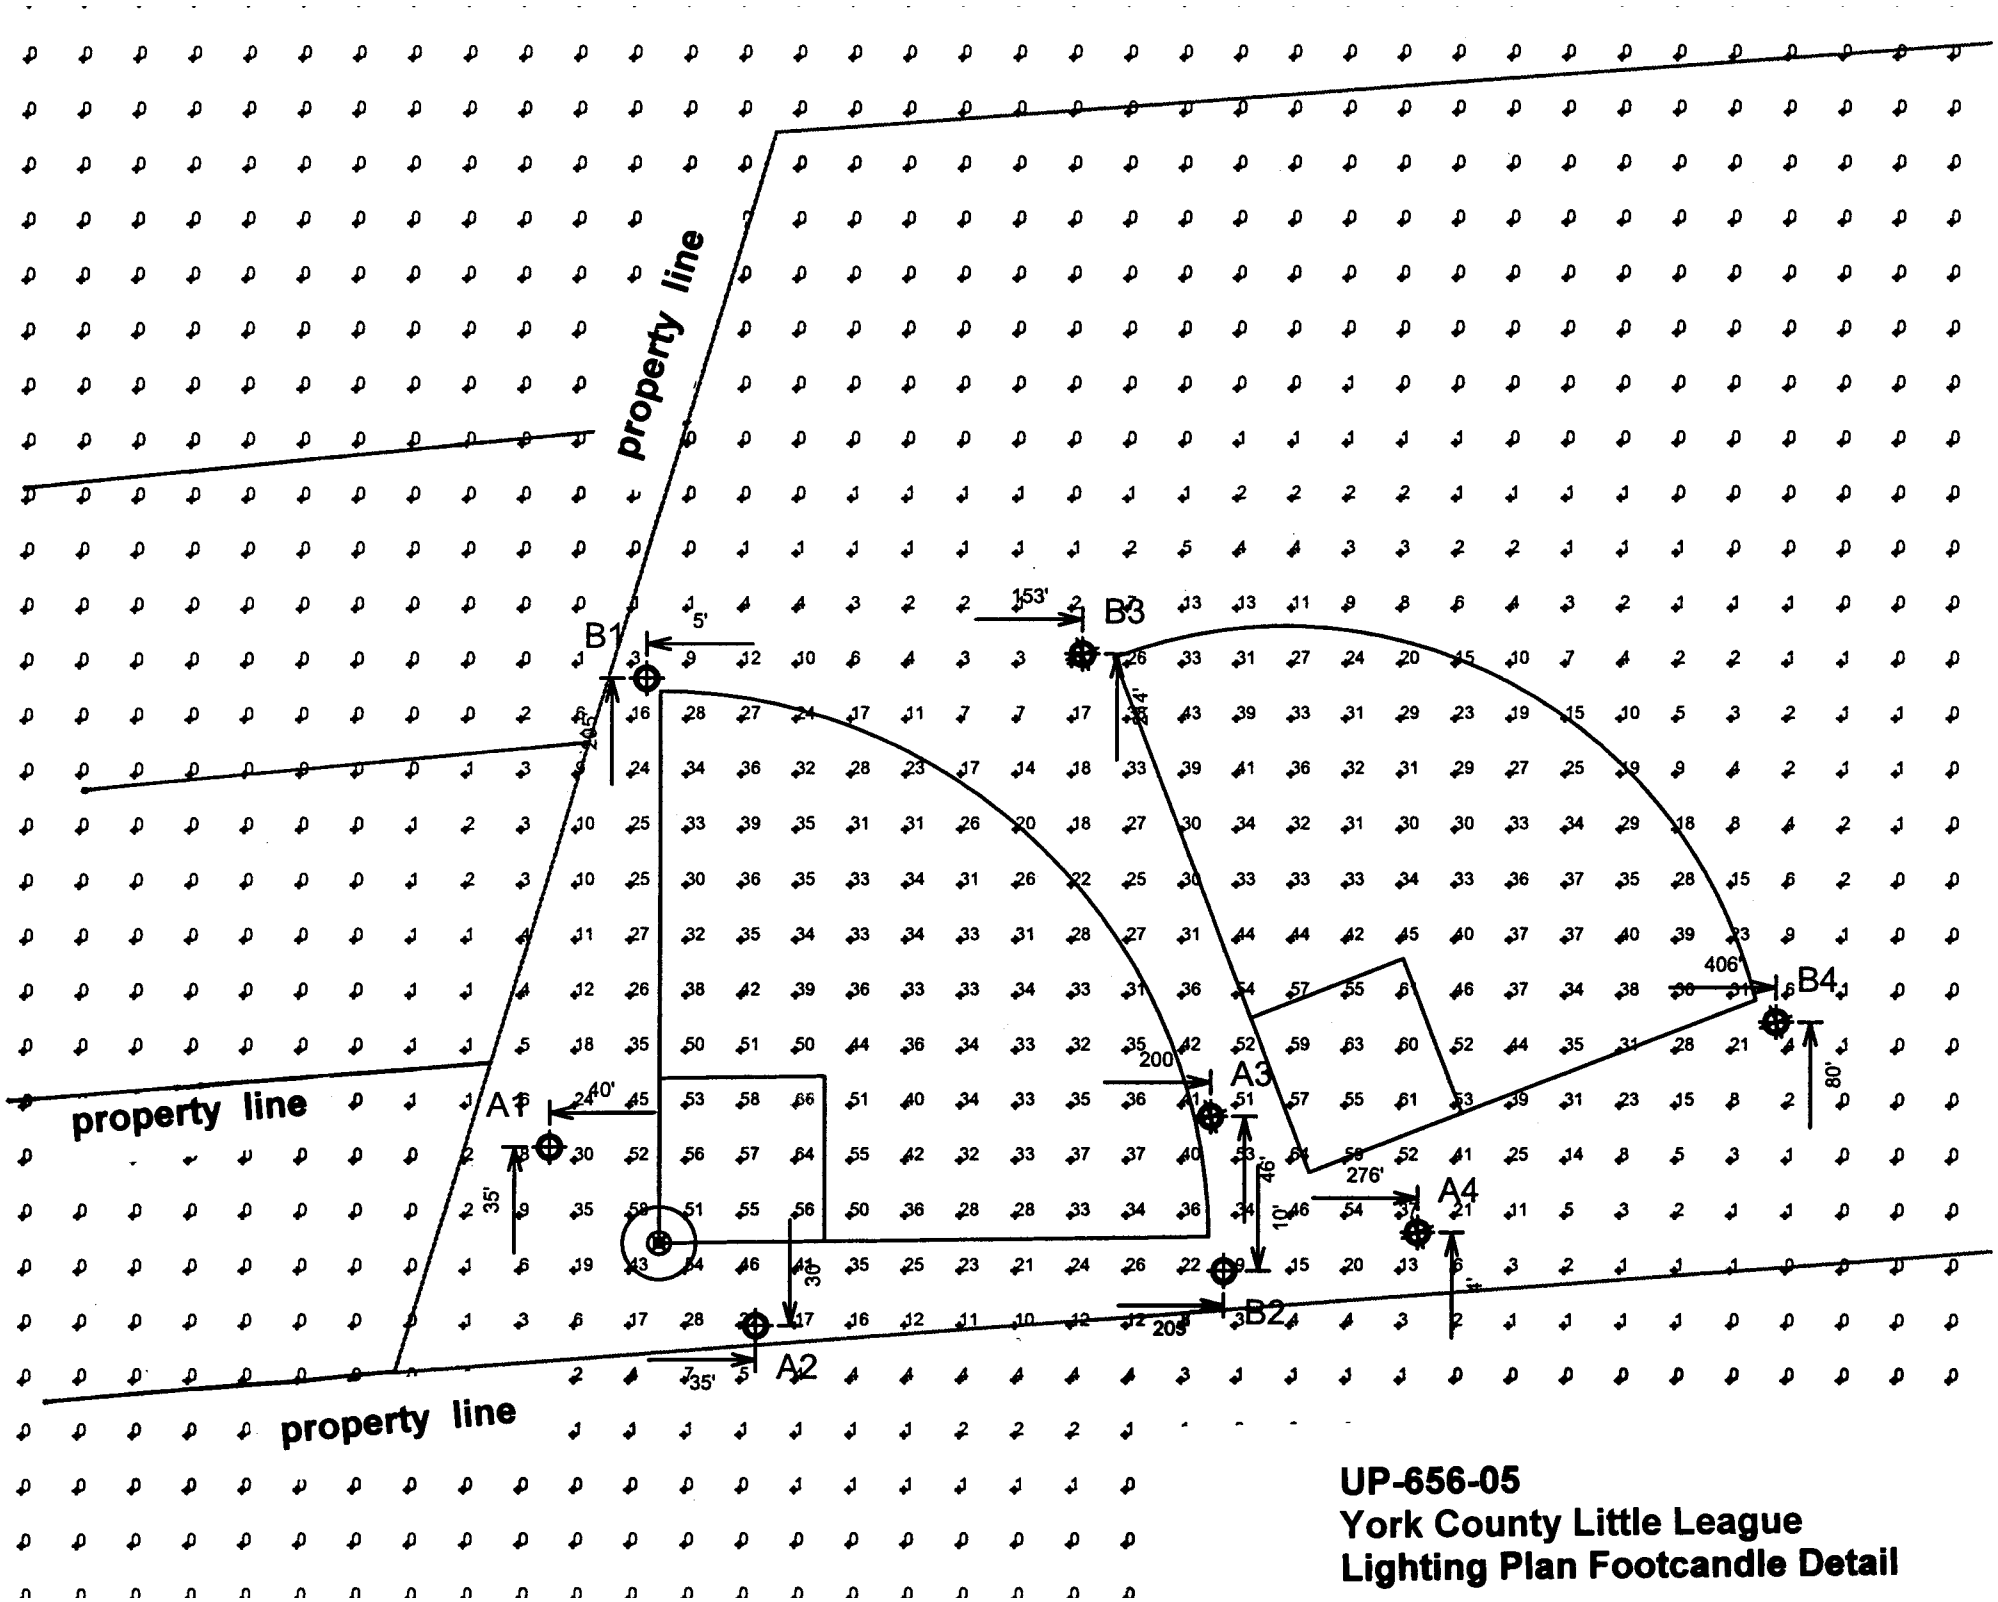


**UP-656-05**
**York County Little League**
**Lighting Plan Footcandle Detail**