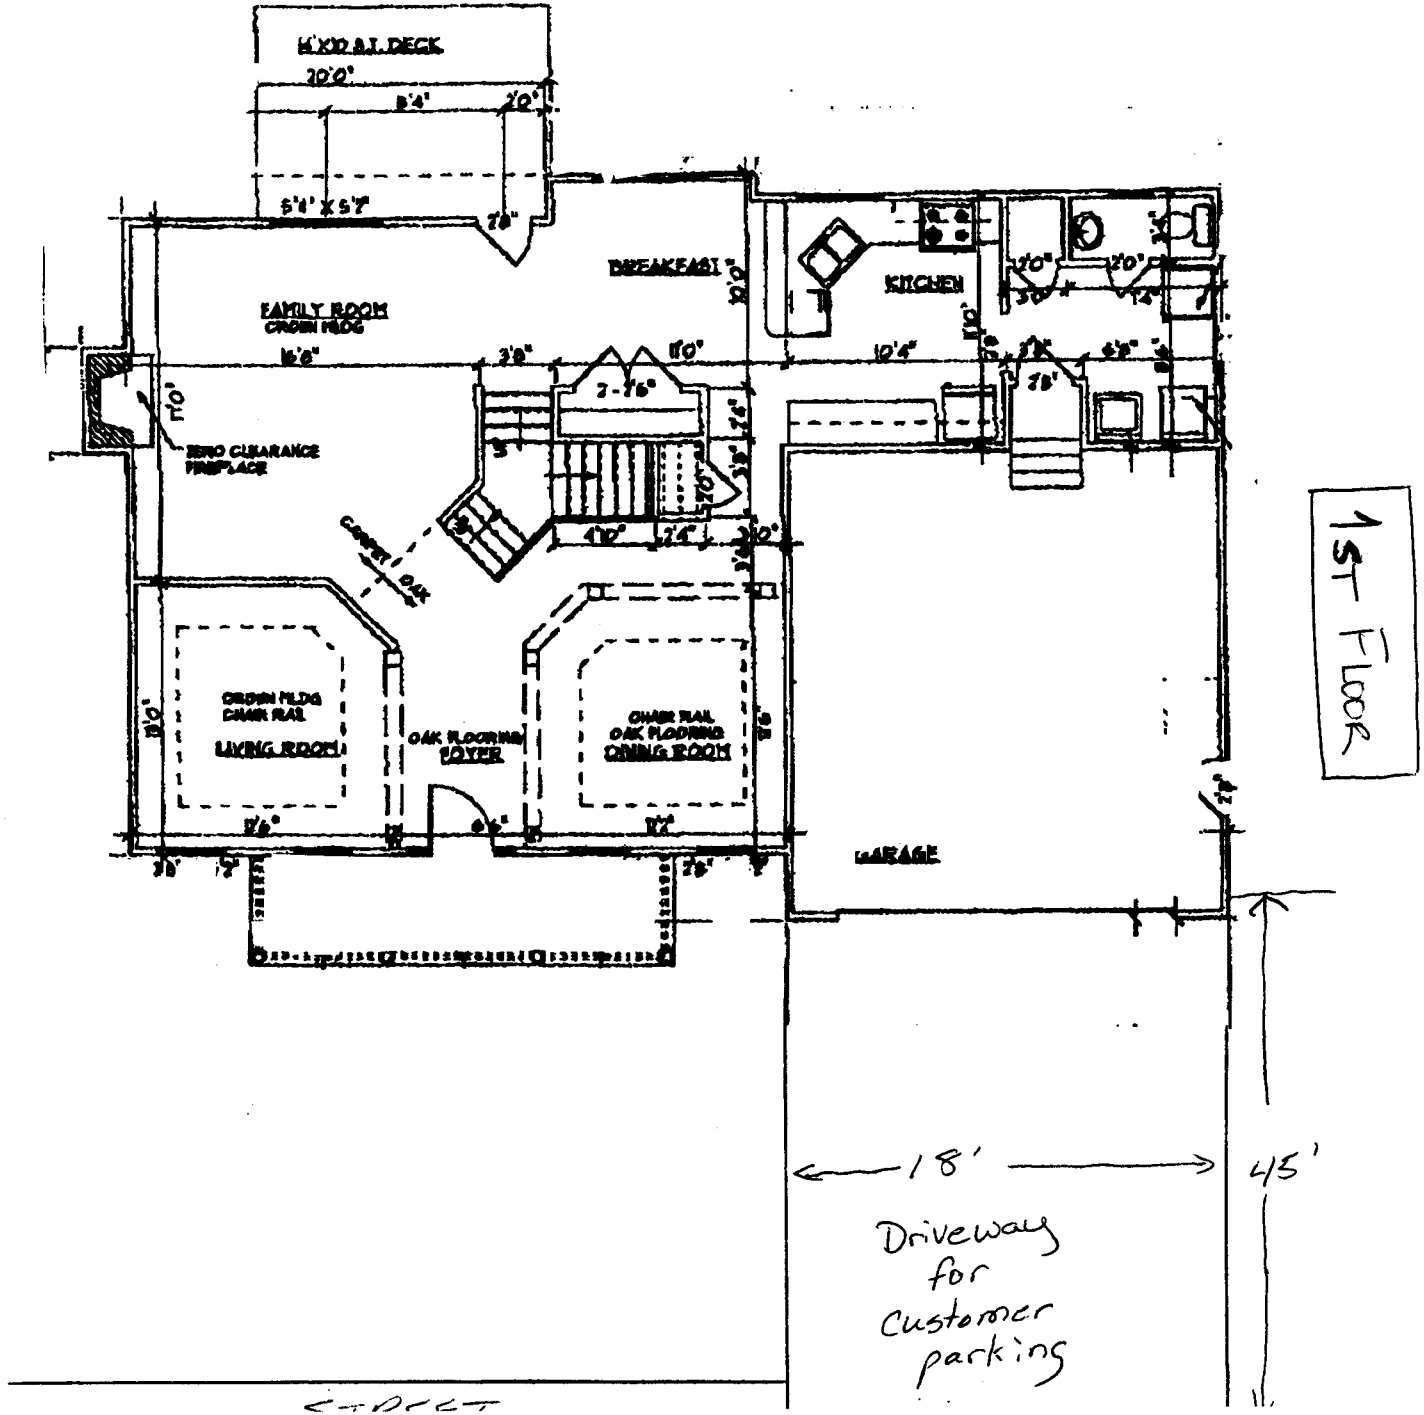
14'X10' A.T. DECK
FAMILY ROOM
CROWN MLDG
ZERO CLEARANCE FIREPLACE
BREAKFAST
KITCHEN
CARPET / OAK
CROWN MLDG
CHAIR RAIL
LIVING ROOM
OAK FLOORING
FOYER
CHAIR RAIL
OAK FLOORING
DINING ROOM
GARAGE
1ST FLOOR
18'
45'
Driveway for customer parking

2ND FLOOR

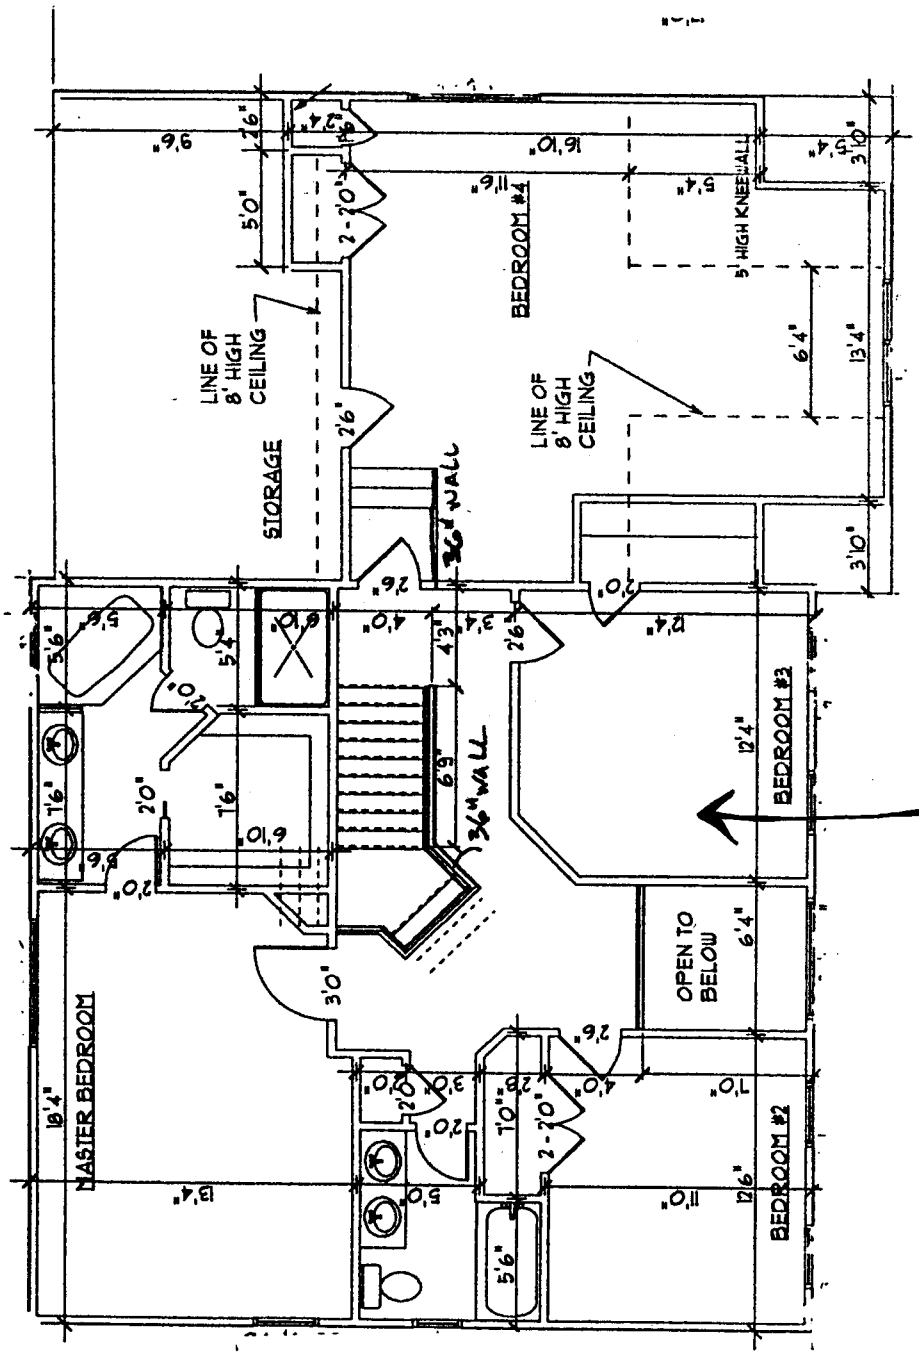

ROOM TO BE USED