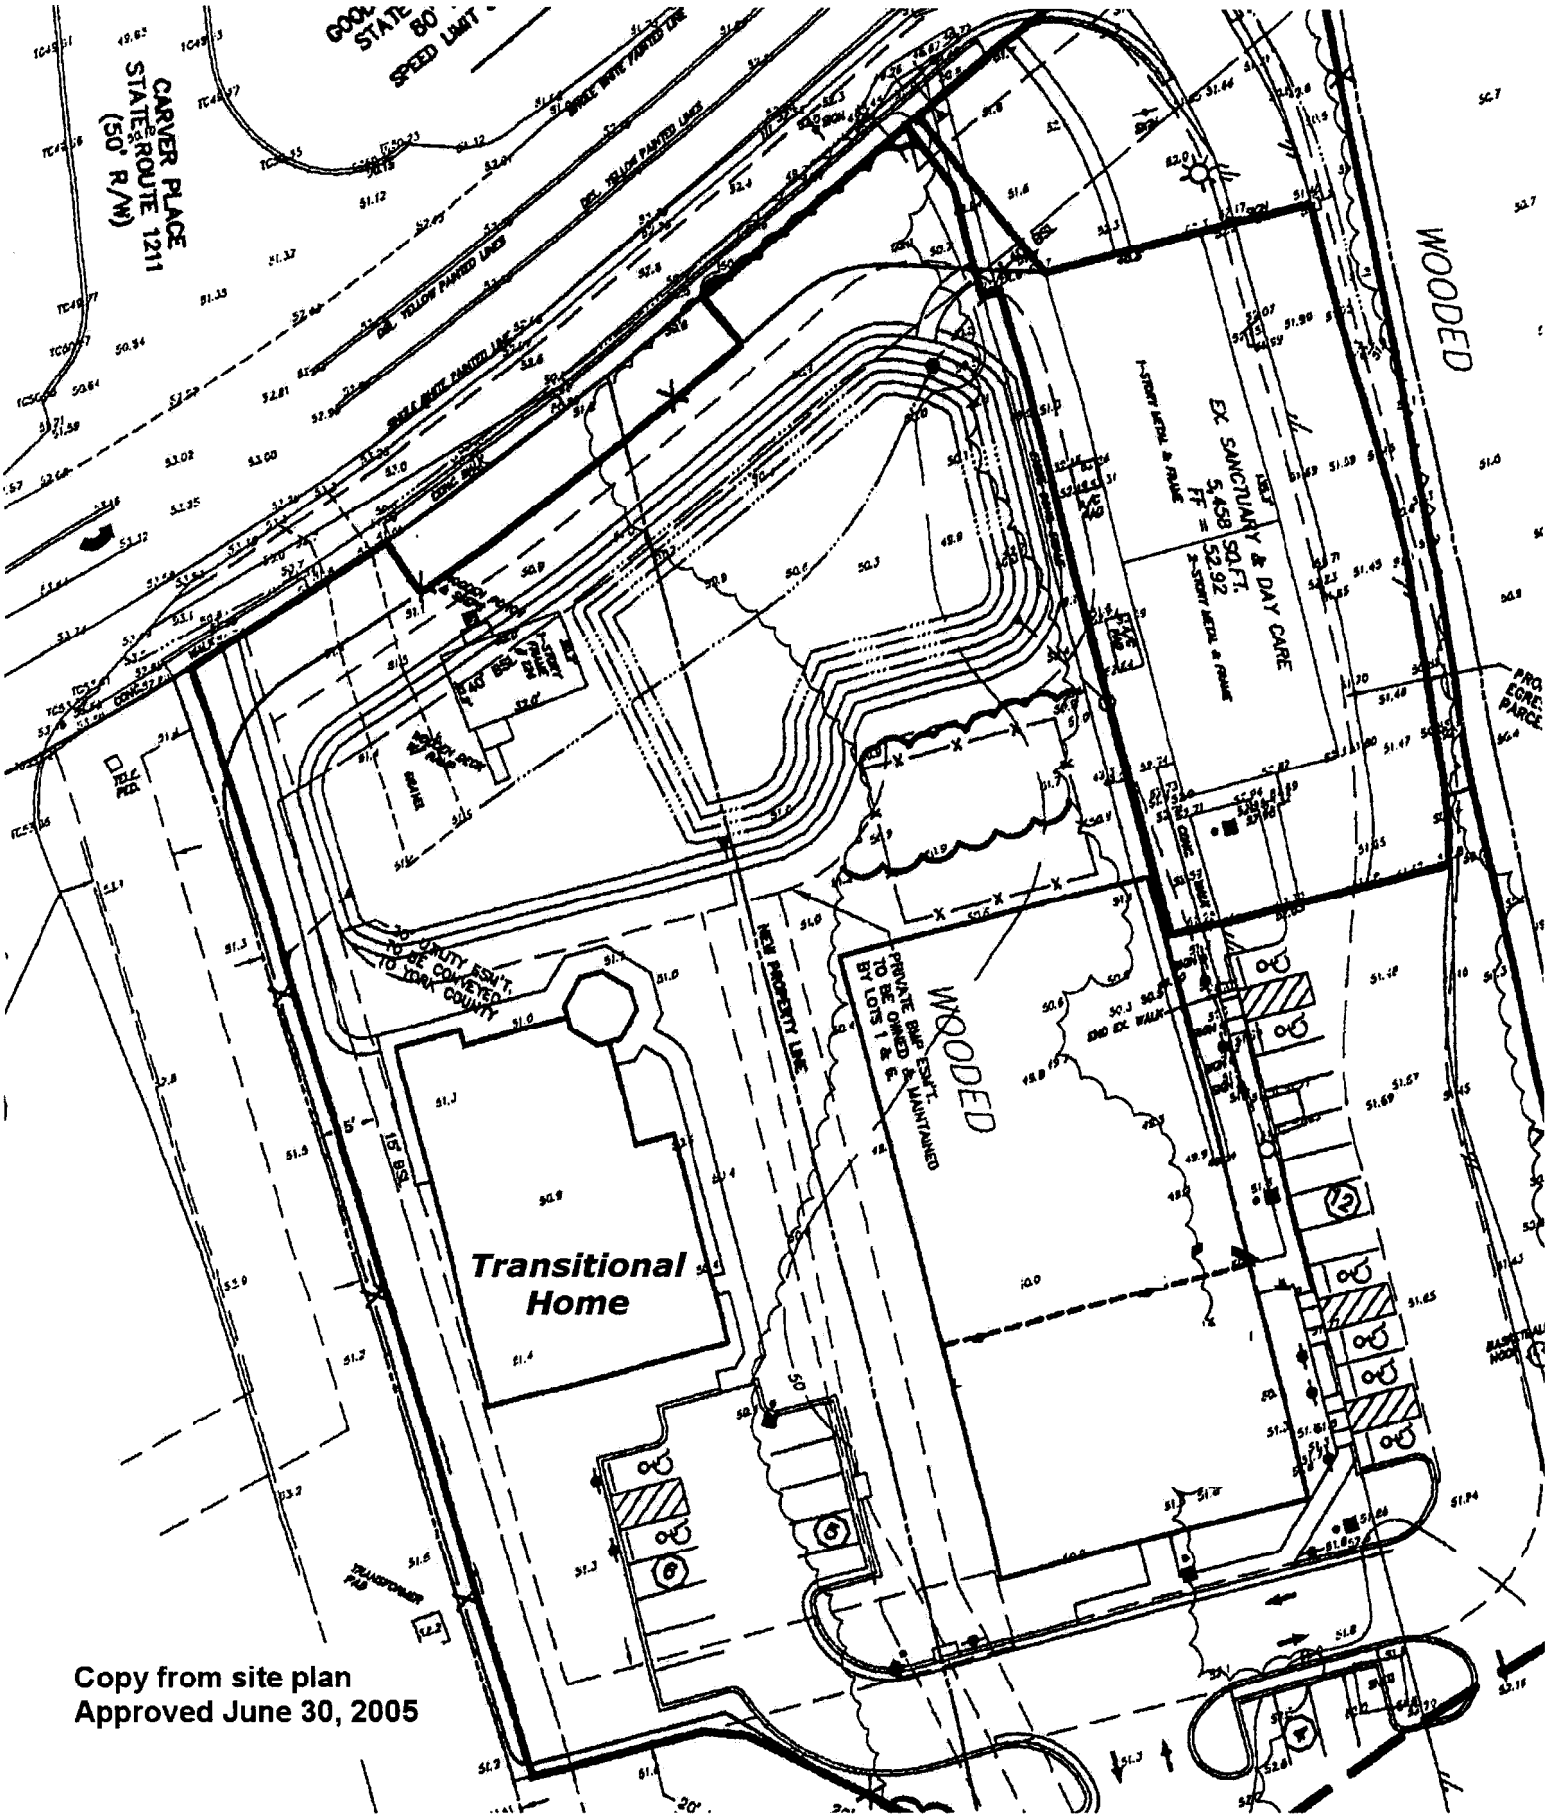

Copy from site plan
Approved June 30, 2005