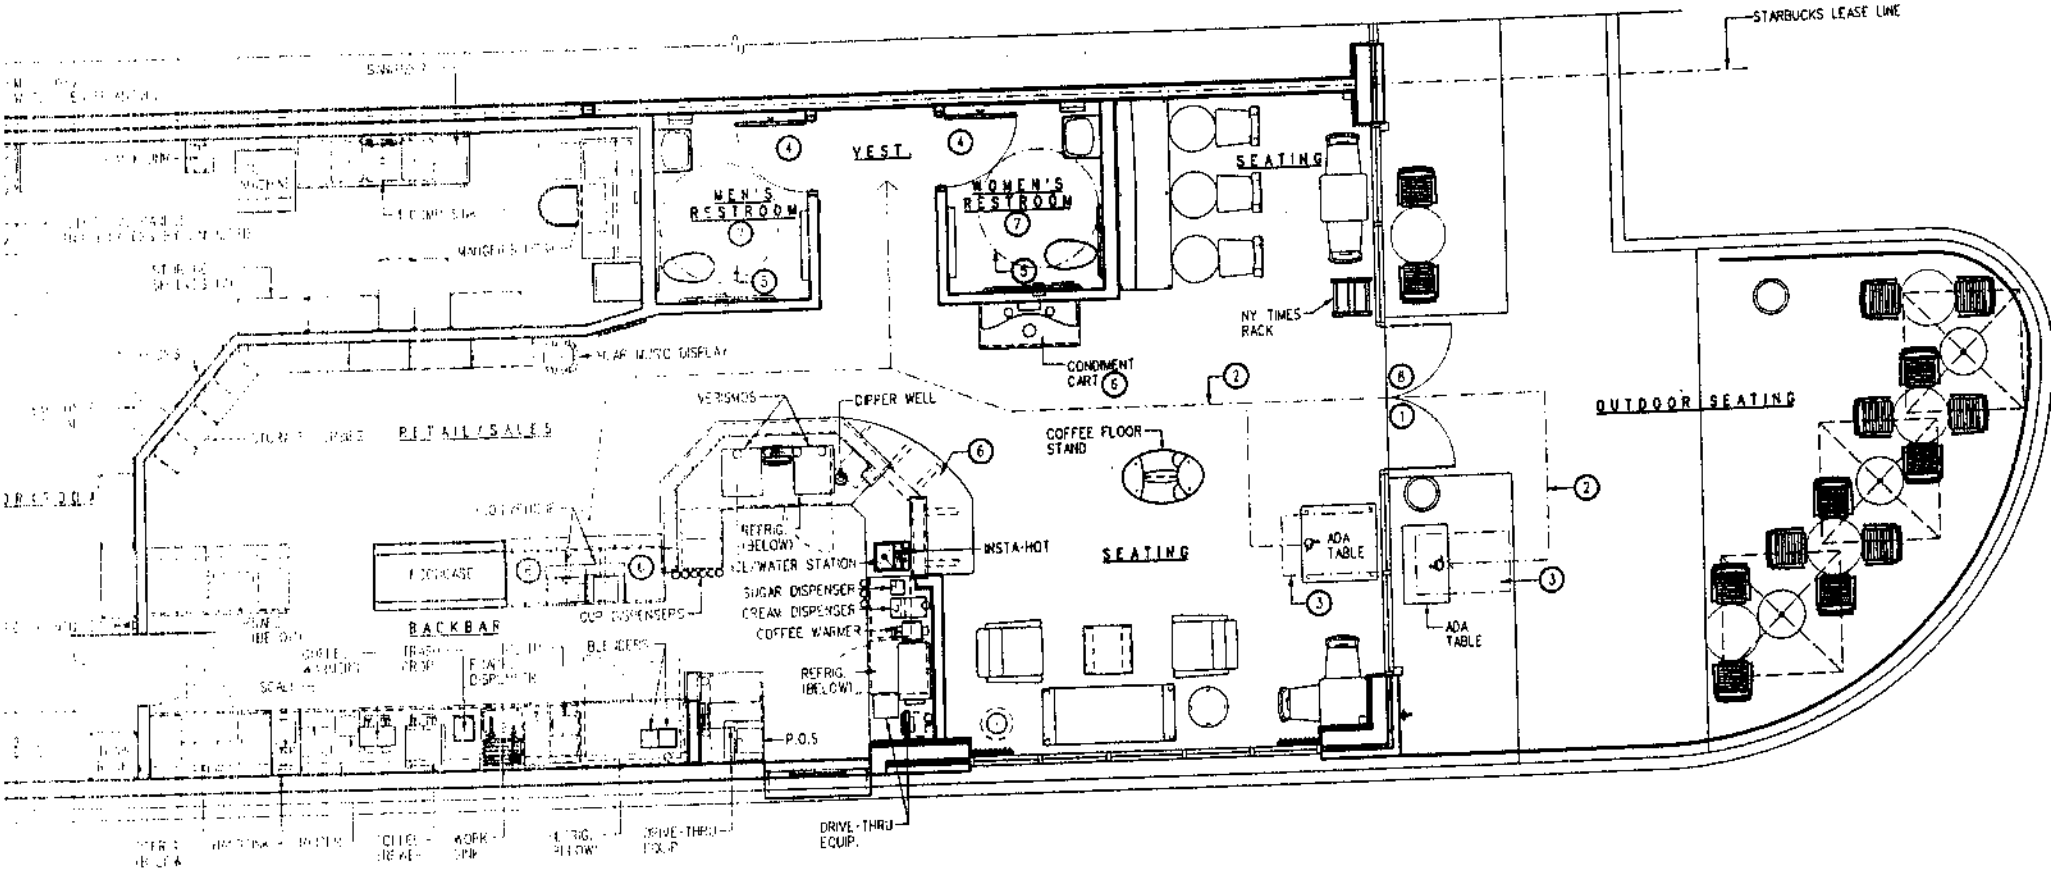

FLOOR PLAN

RECEIVED
FEB 1 - 2006
PLANNING DIVISION
COUNTY OF YORK