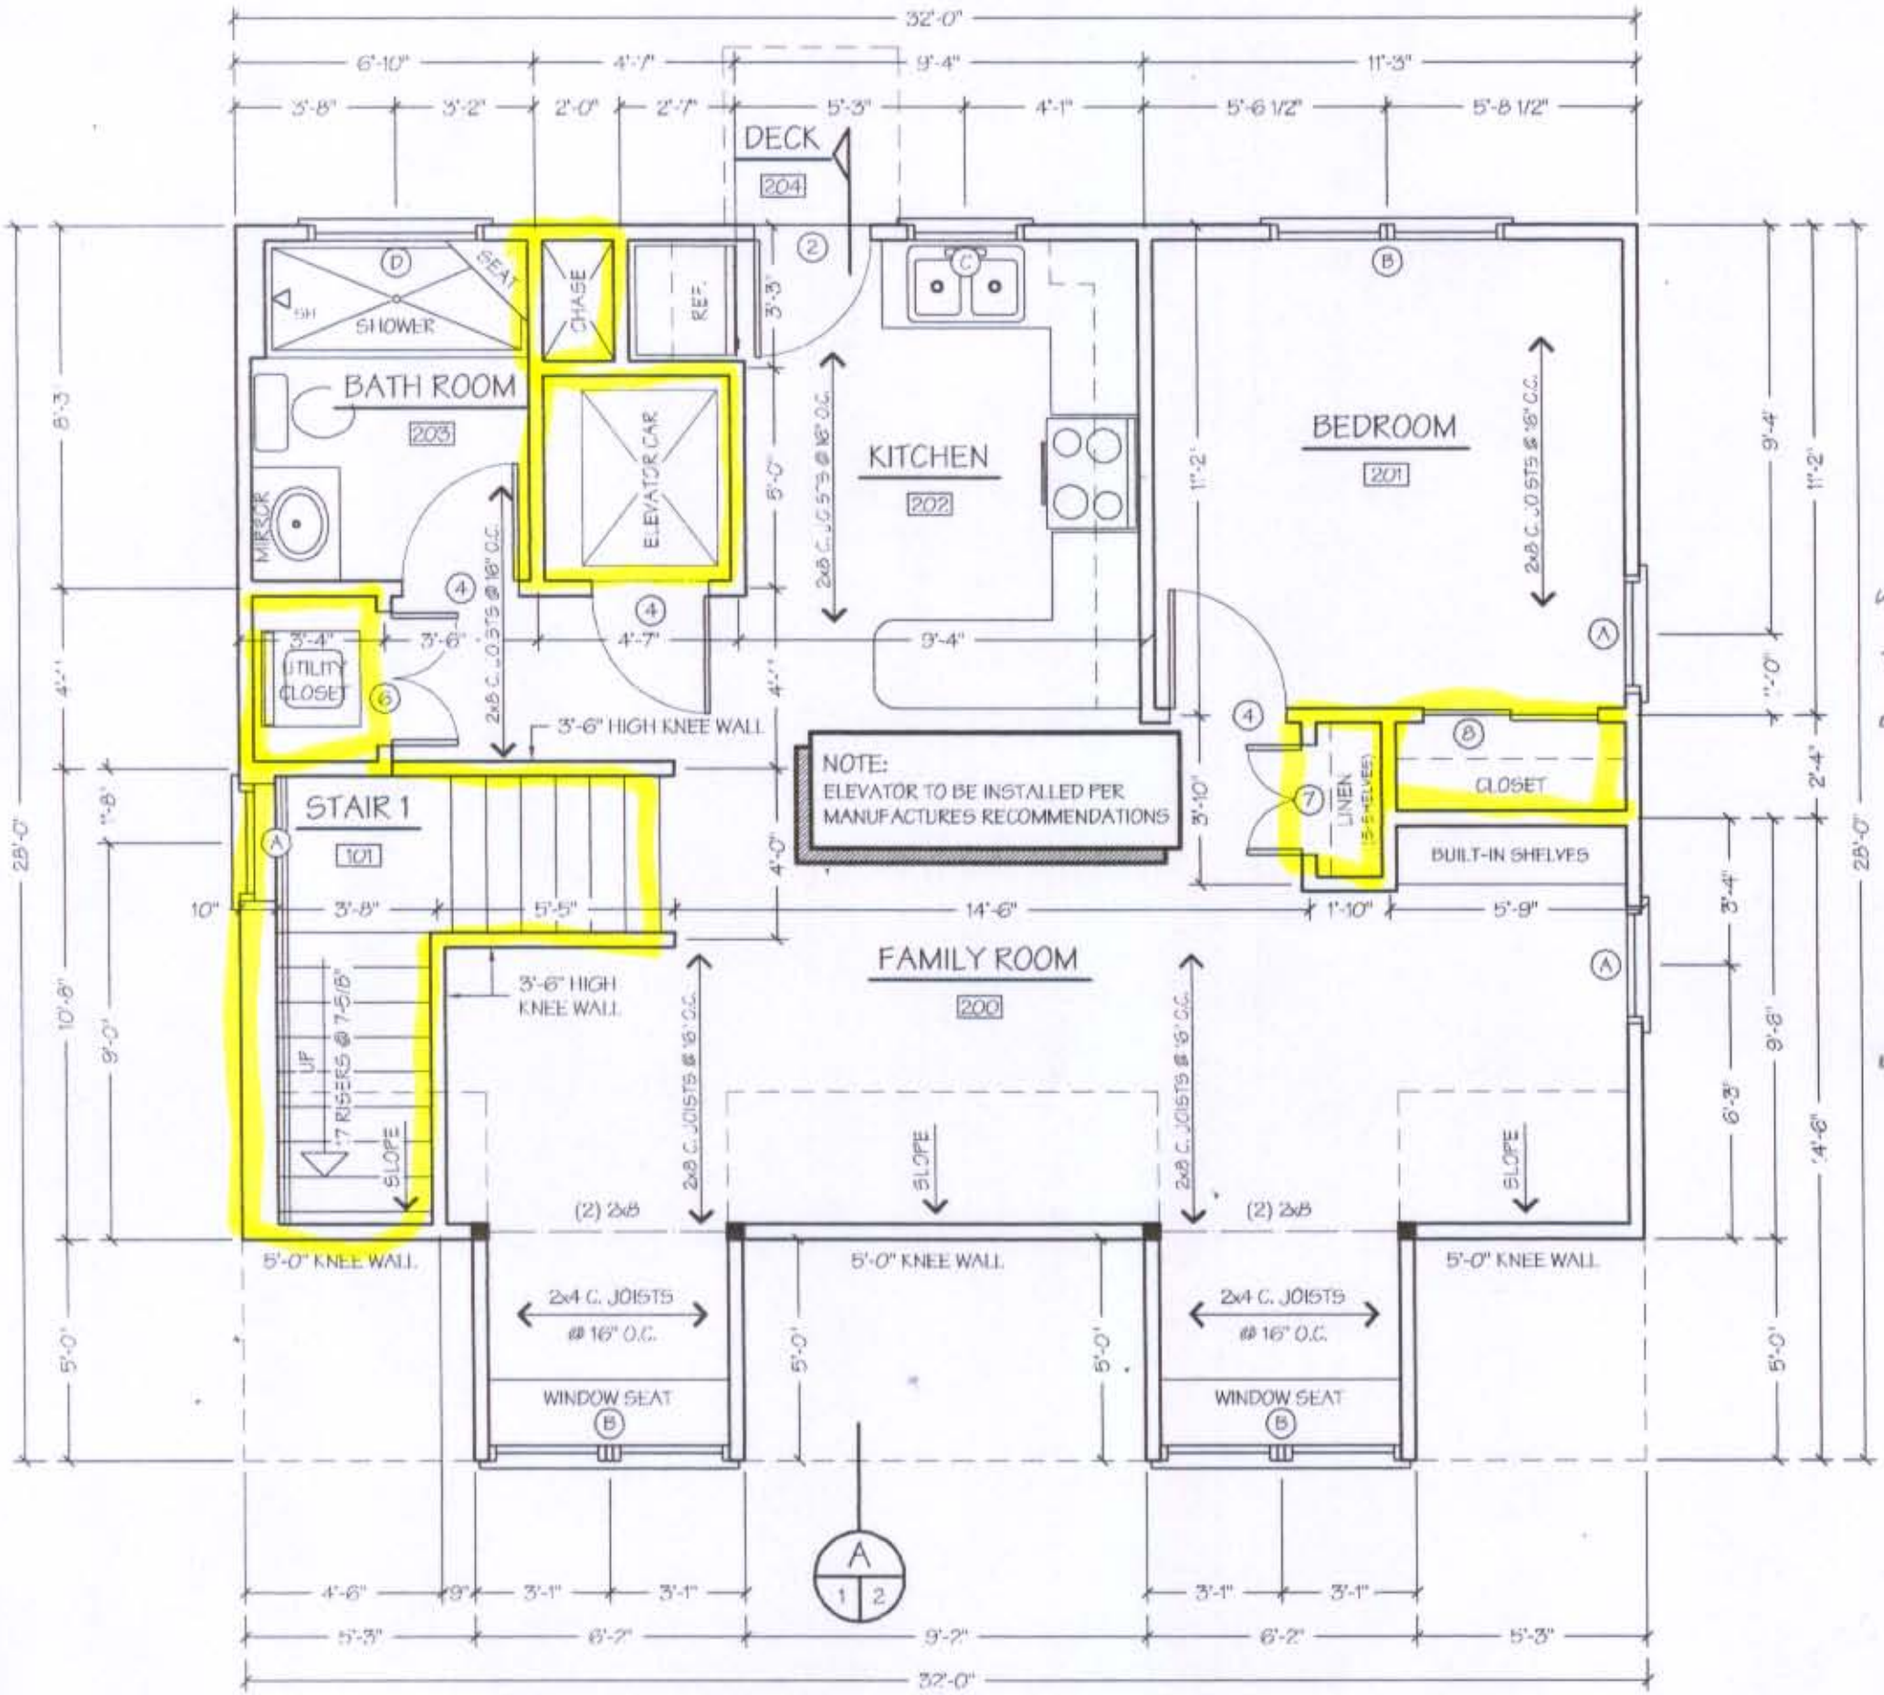

LINEN : 8 (2x4)
CLOSET : 15 (6x 2.5)
Elevator : 22.5 (4.5x5)
chase : 6 (2x3)
UTILITY CLOSET : 16 (4x4)
TOTAL STAIRS 66 (11x4, 5.5x9)
UNHABITAL → 133.5

HABITAL 759.5 sq ft
UNHABITAL <133.5>
626.5 TOTAL sq ft
51.5 BATHROOM DOWN
677.0

FIRST FLOOR PLAN

SCALE 1/4" = 1'-0"

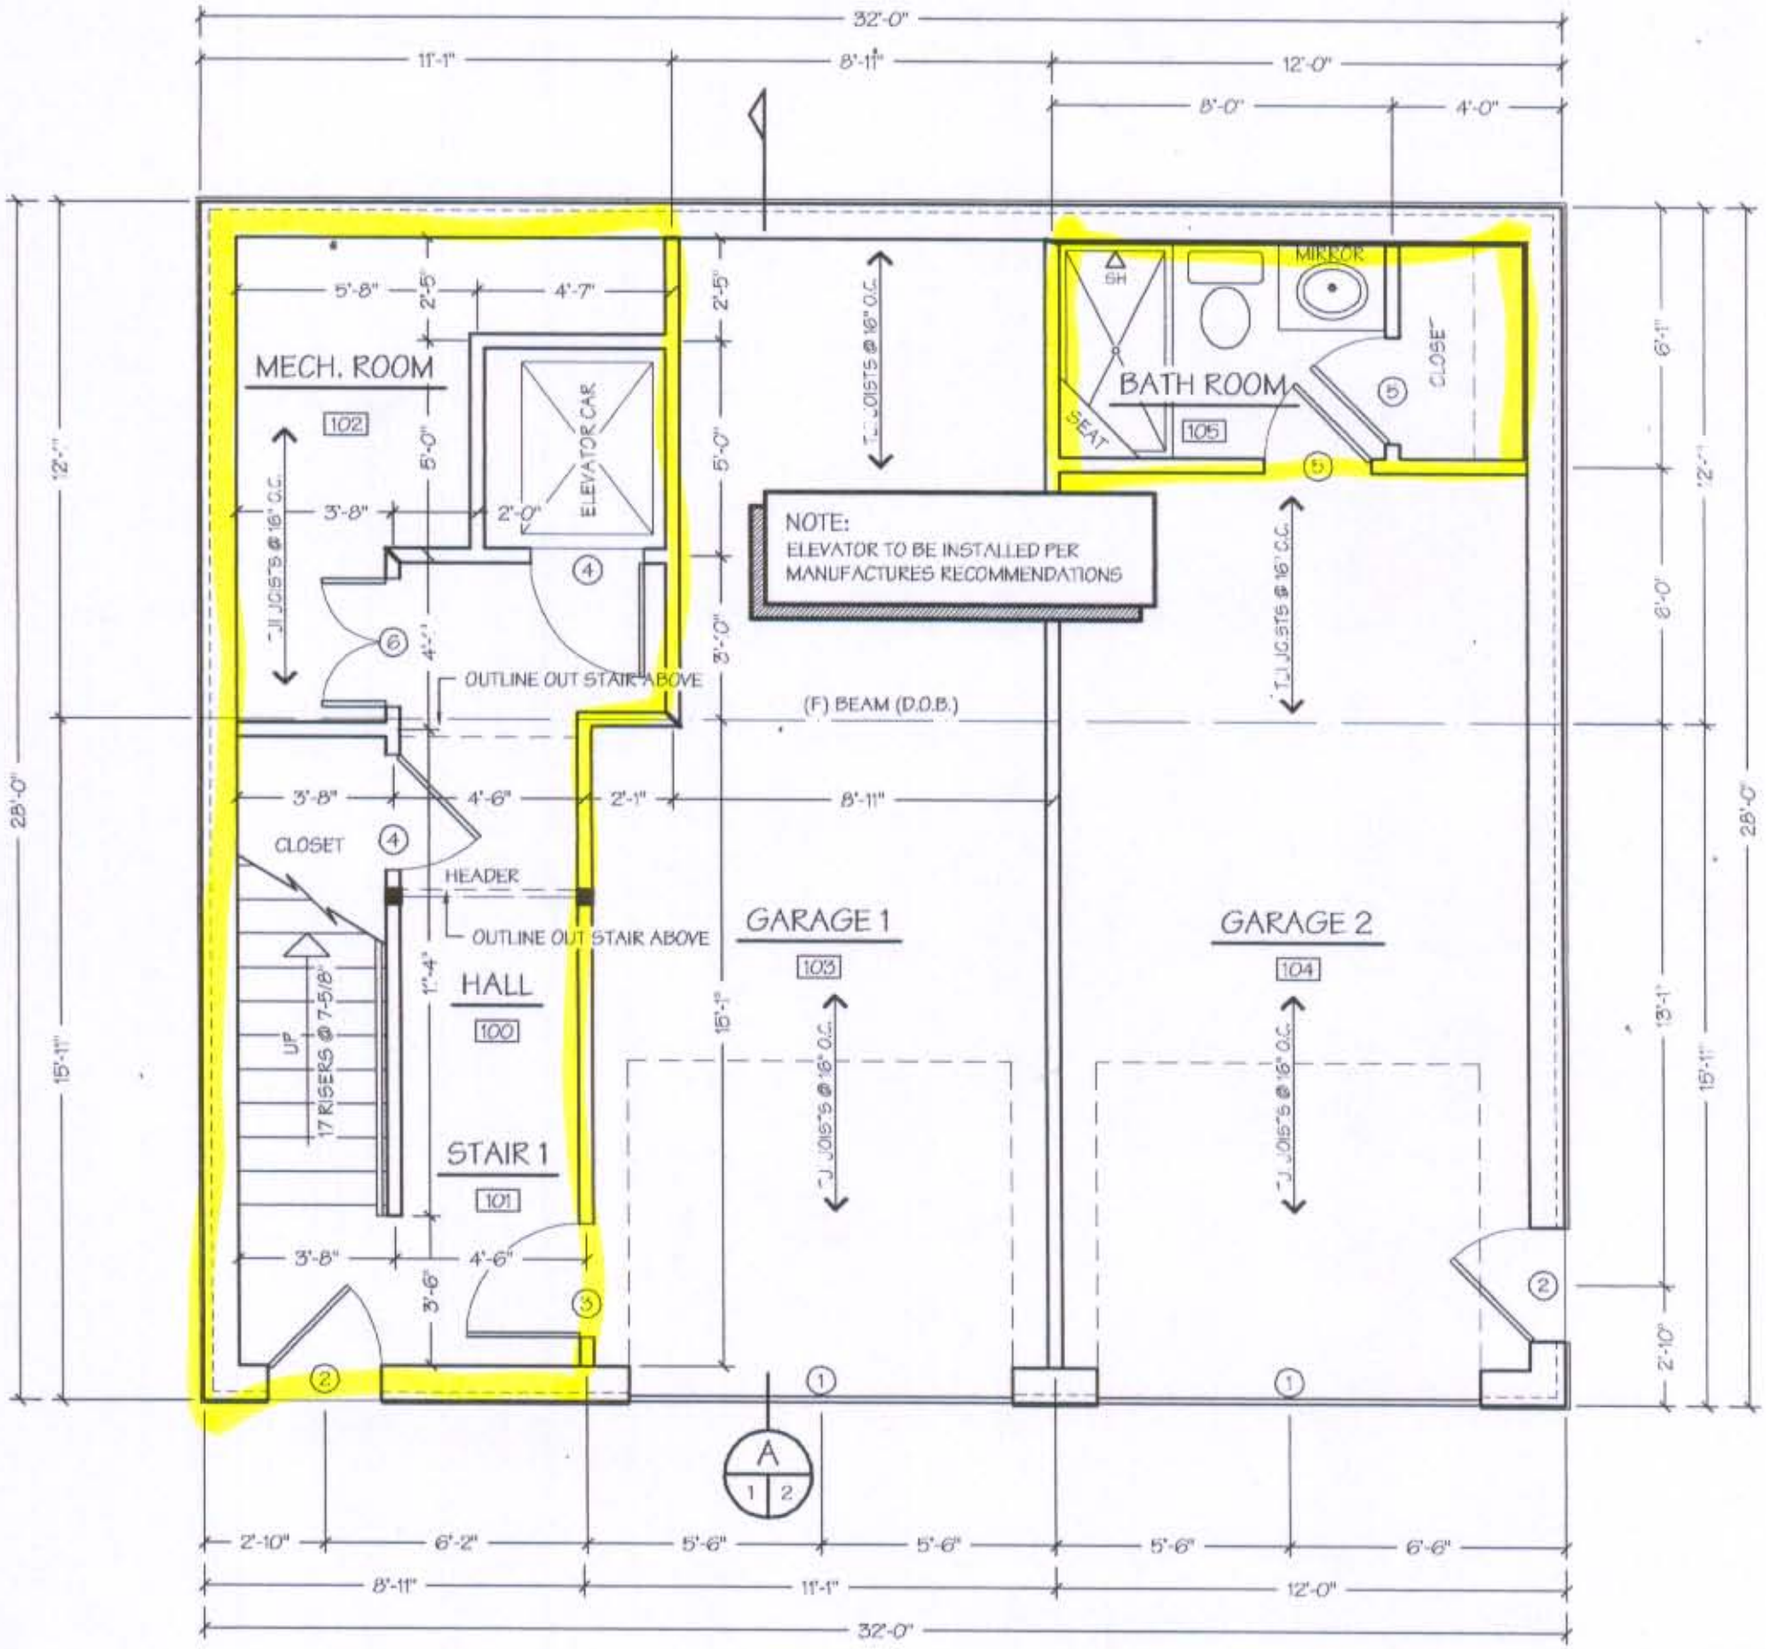

LEGEND	
SYM.	DESCRIPTION
	2x4 STUD WALL
	2x4 LOAD BEARING WALLS
	CONCRETE
109	ROOM NUMBER
1	DOOR NUMBER
A	WINDOW MARK
(TYP.)	TYPICAL
(SIM.)	SIMILAR
(D) BEAM	DROP BEAM
(F) BEAM	FLUSH BEAM
C. JOIST	CEILING JOIST
■	POST
■	POST (ABOVE)

GROUND FLOOR PLAN

SCALE 1/4" = 1'-0"