S:\jobs\9179\01-Prelim. Engineering & SUP\dwg\Planning\03 Conceptual planting.dwg, 01/05/04 11:15:46 AM, cmb

RECEIVED
JAN 05 2004
PLANNING DIVISION
COUNTY OF YORK

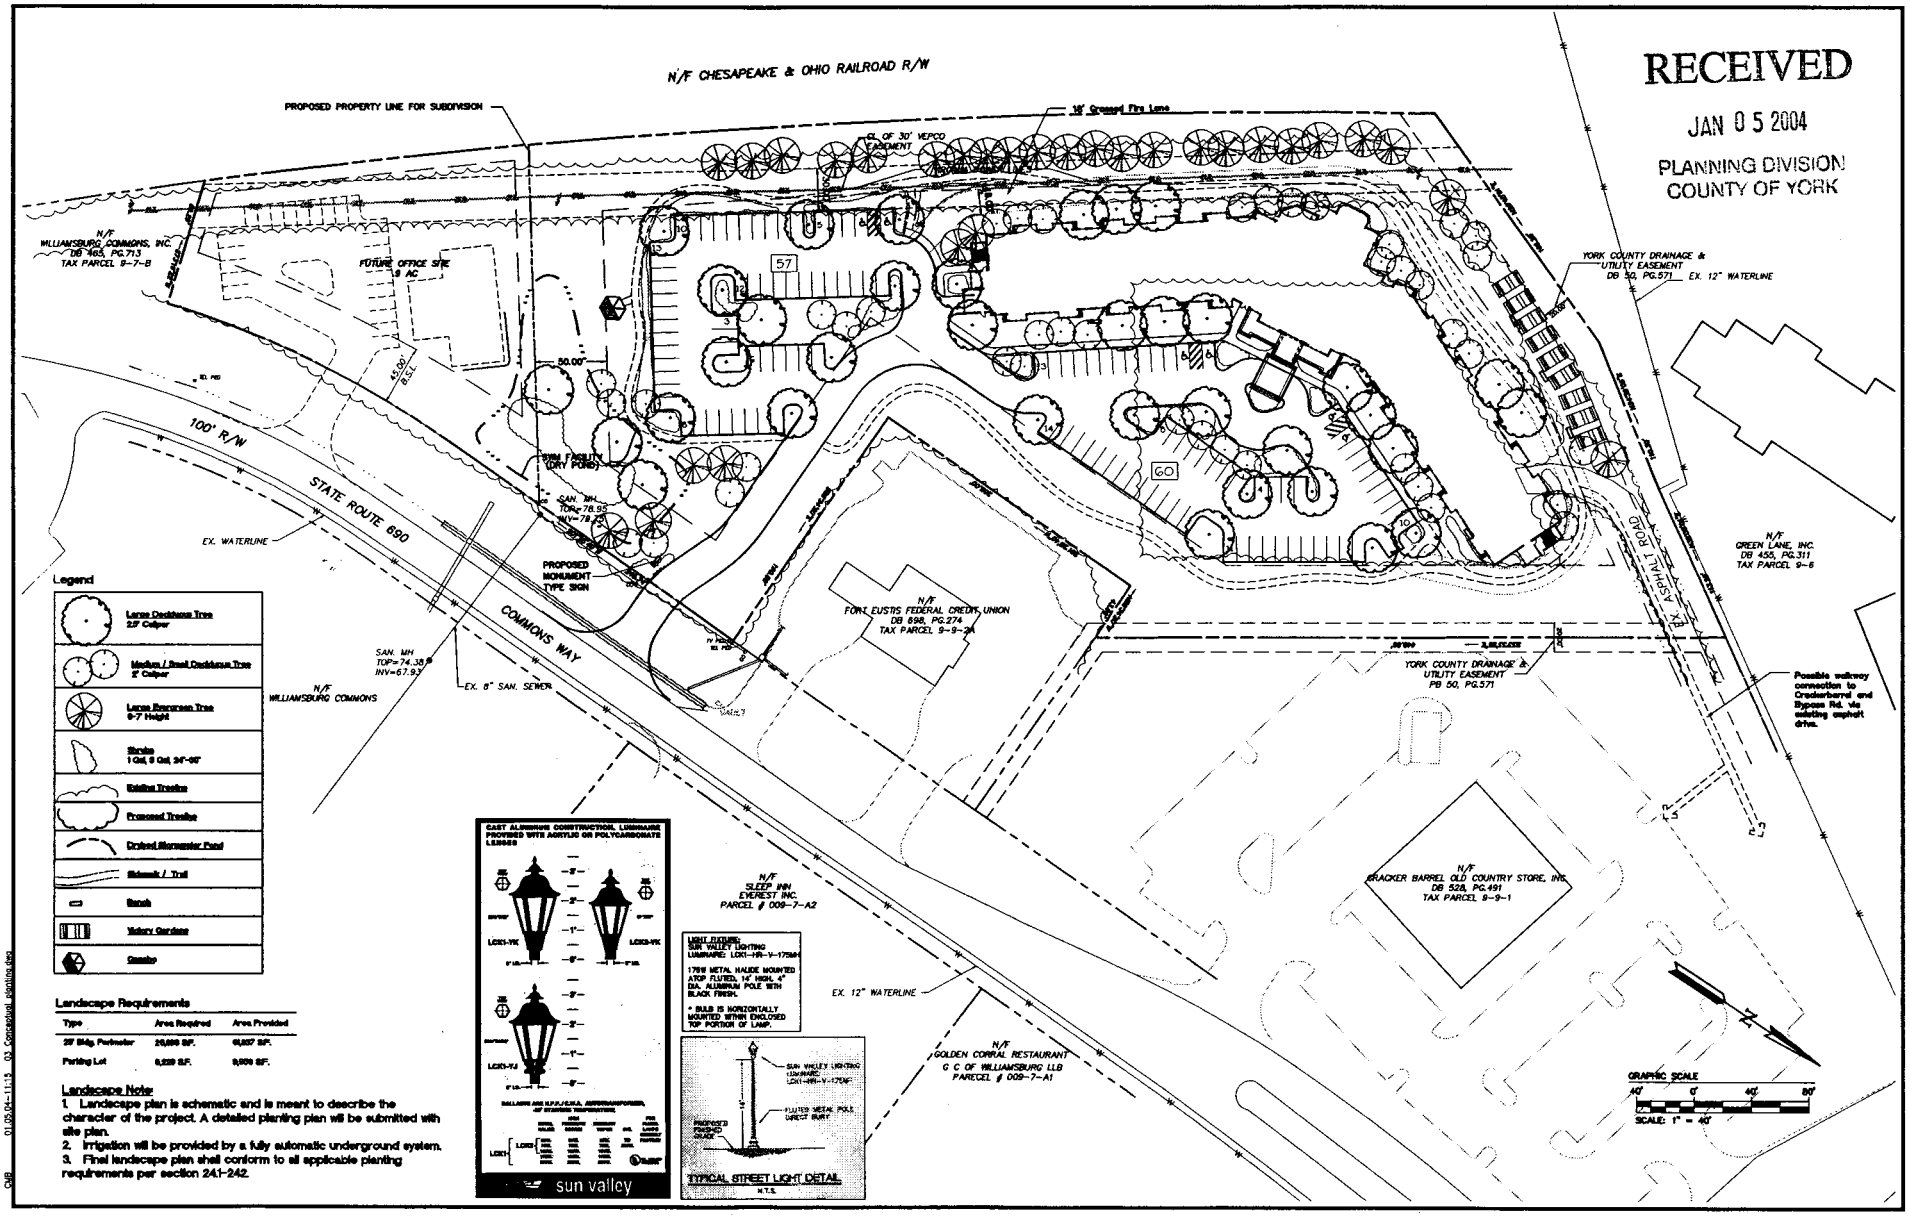

AES CONSULTING ENGINEERS
5248 Olde Towne Road, Suite 1
Williamsburg, Virginia 23188
(757) 253-0040
Fax (757) 220-8994

CONCEPTUAL LANDSCAPE PLAN FOR SPECIAL USE PERMIT

Commons Way Independent Living

for

OSPREY PROPERTY COMPANY

WALLER MILL DISTRICT COUNTY OF YORK VIRGINIA

No.	DATE	REVISION / COMMENT / NOTE	BY
1	01/05/04	REVISIONS PER Y.C. COMMENT	JBF

Designed JBF/CMB	Drawn CMB
Scale 1"=40'	Date 11/03/03
Project No. 9179-01	
Drawing No. 3 OF 3	