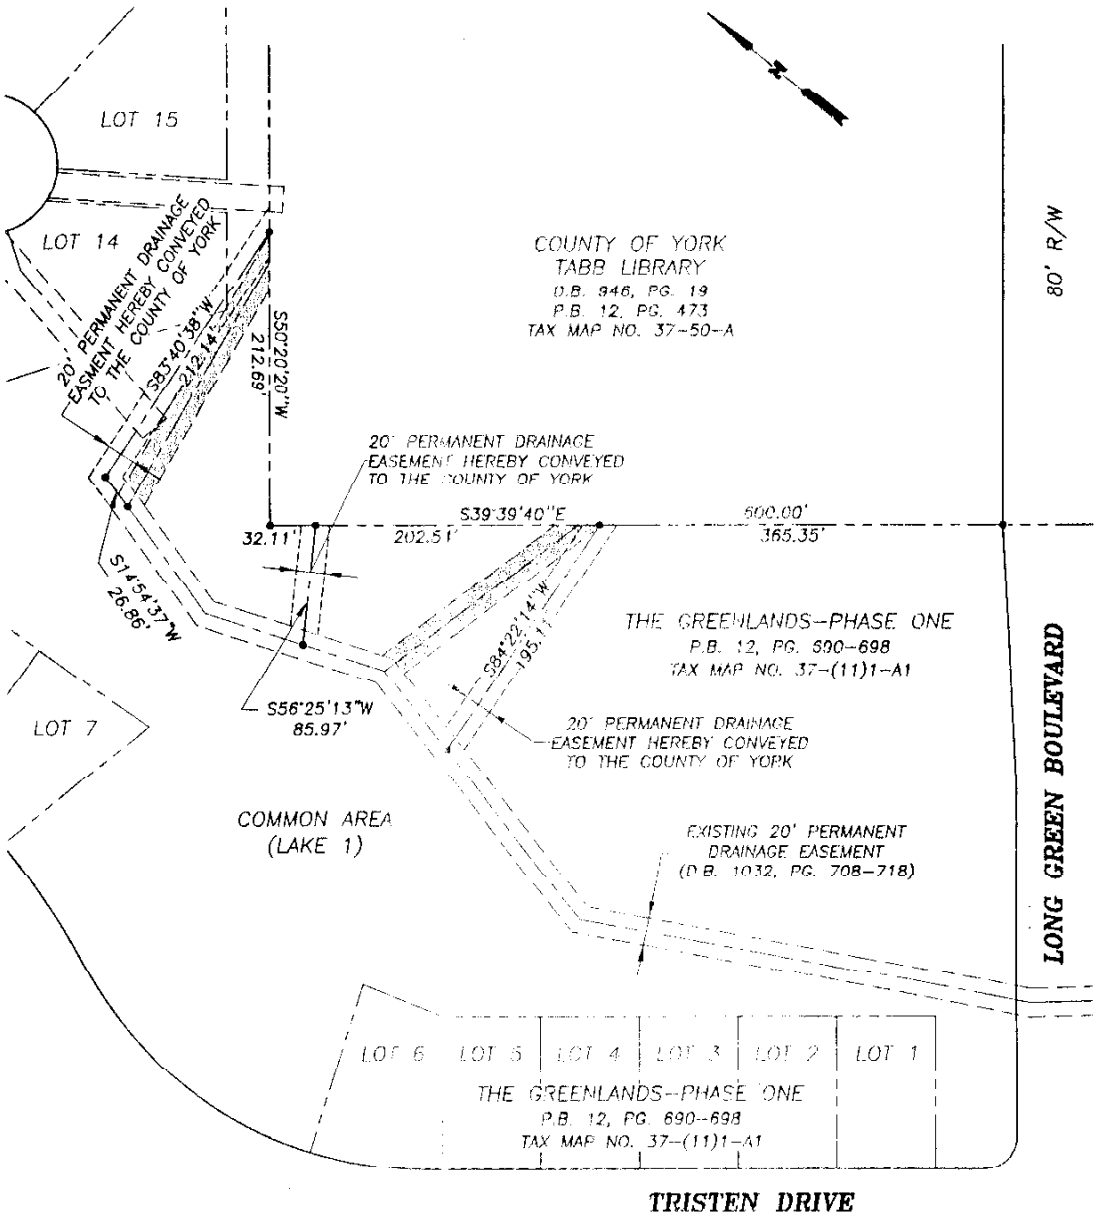

DENOTES AREA OF EXISTING 20' PERMANENT DRAINAGE EASEMENT HEREBY VOIDED

NOTE: THIS PLAT IS INTENDED FOR A DESCRIPTION OF EASEMENT ONLY, AND DOES NOT CONSTITUTE A BOUNDARY SURVEY.

COMMONWEALTH OF VIRGINIA
W. PAGE COCKRELL
NO. 1367
5-9-00
LAND SURVEYOR

REFERENCE:
D.B. 1118, PG. 380
P.B. 12, PG. 690-698

MERIDIAN BASED ON
VDH ROUTE 134
PROJ. S-254 (2)

DRAWN: DWP | NO: 30961.00

PLAT OF EASEMENT
FROM: THE COMMONWEALTH COMMUNITIES, L.C.
A VIRGINIA LIMITED LIABILITY COMPANY
TO: COUNTY OF YORK, VIRGINIA
PROJECT: YORK COUNTY LIBRARY
OFFSITE DRAINAGE EASEMENT

DATE: 5/8/00 | SCALE: 1"=100'

VHB
Vanasse Hangen Brustlin, Inc.
Transportation Land Development Environmental Services
11832 Rock Landing Drive, Suite 203
Newport News, Virginia 23606
(757) 873-1586 • FAX (757) 873-0757