APPLICANT

Berrane Enterprises, Inc.

Authorize a mini-storage warehouse facility
905 Denbigh Boulevard

ZONING MAP

APPLICATION NUMBER: UP-571-01

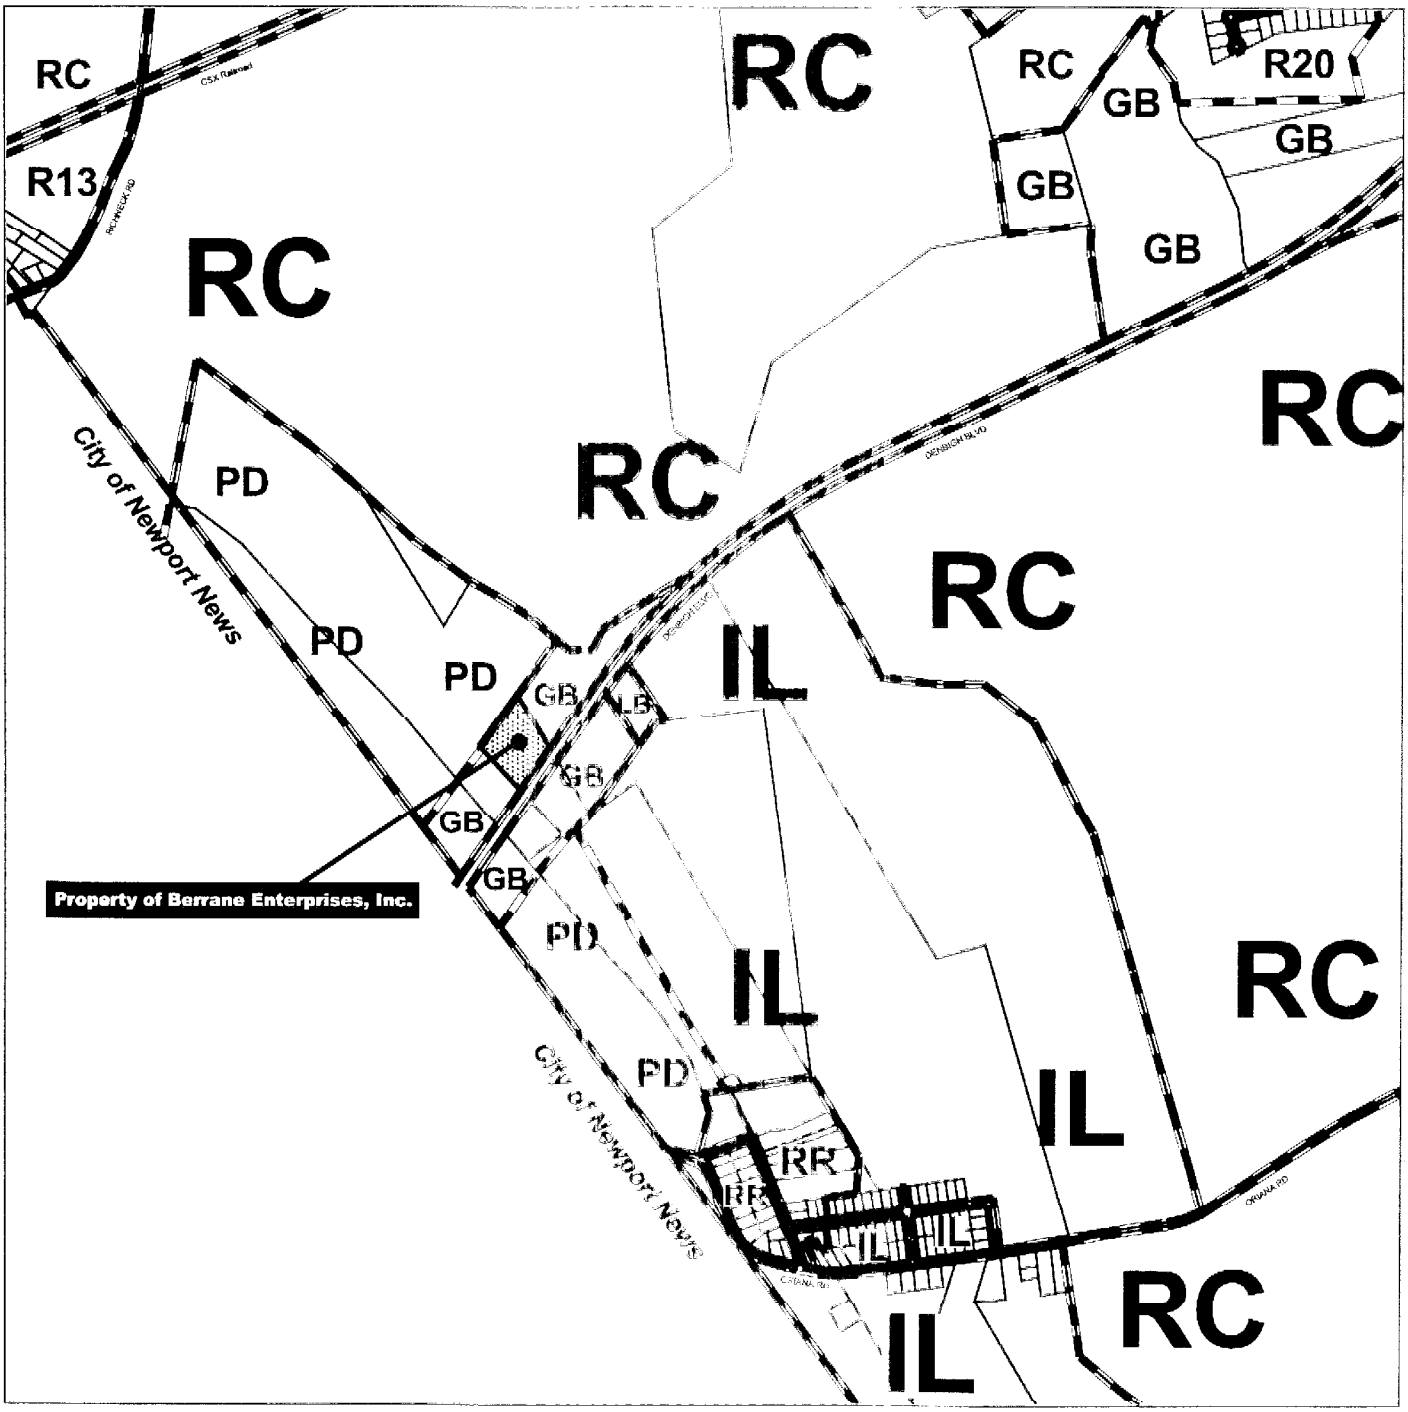

LIBRARY TILE NUMBER: Lr009, Lr016

700 0 700 1400 Feet

N W E S

SOURCE: YORK COUNTY GIS PARCEL DATA and ZONING COVERAGE

Prepared by Computer Support Services 01-021501

JOB LOCATION : #905 DENBIGH BOULEVARD (S.R. #173)

DEVELOPMENT PLAN

OF

COLONY PINES SELF STORAGE

NELSON MAGISTERIAL DISTRICT

COUNTY OF YORK, VIRGINIA

SCALE : 1" = 125' DATE : 25 JAN. 2001

COMMONWEALTH OF VIRGINIA
DONALD W. DAVIS
No. 1410b
LAND SURVEYOR

DAVIS & ASSOCIATES, P.C.
SURVEYORS – PLANNERS
3630 GEORGE WASHINGTON
MEMORIAL HIGHWAY – SUITE G
YORKTOWN, VIRGINIA 23693
(757)867-8583

98-0476

SHEET 1 OF 1

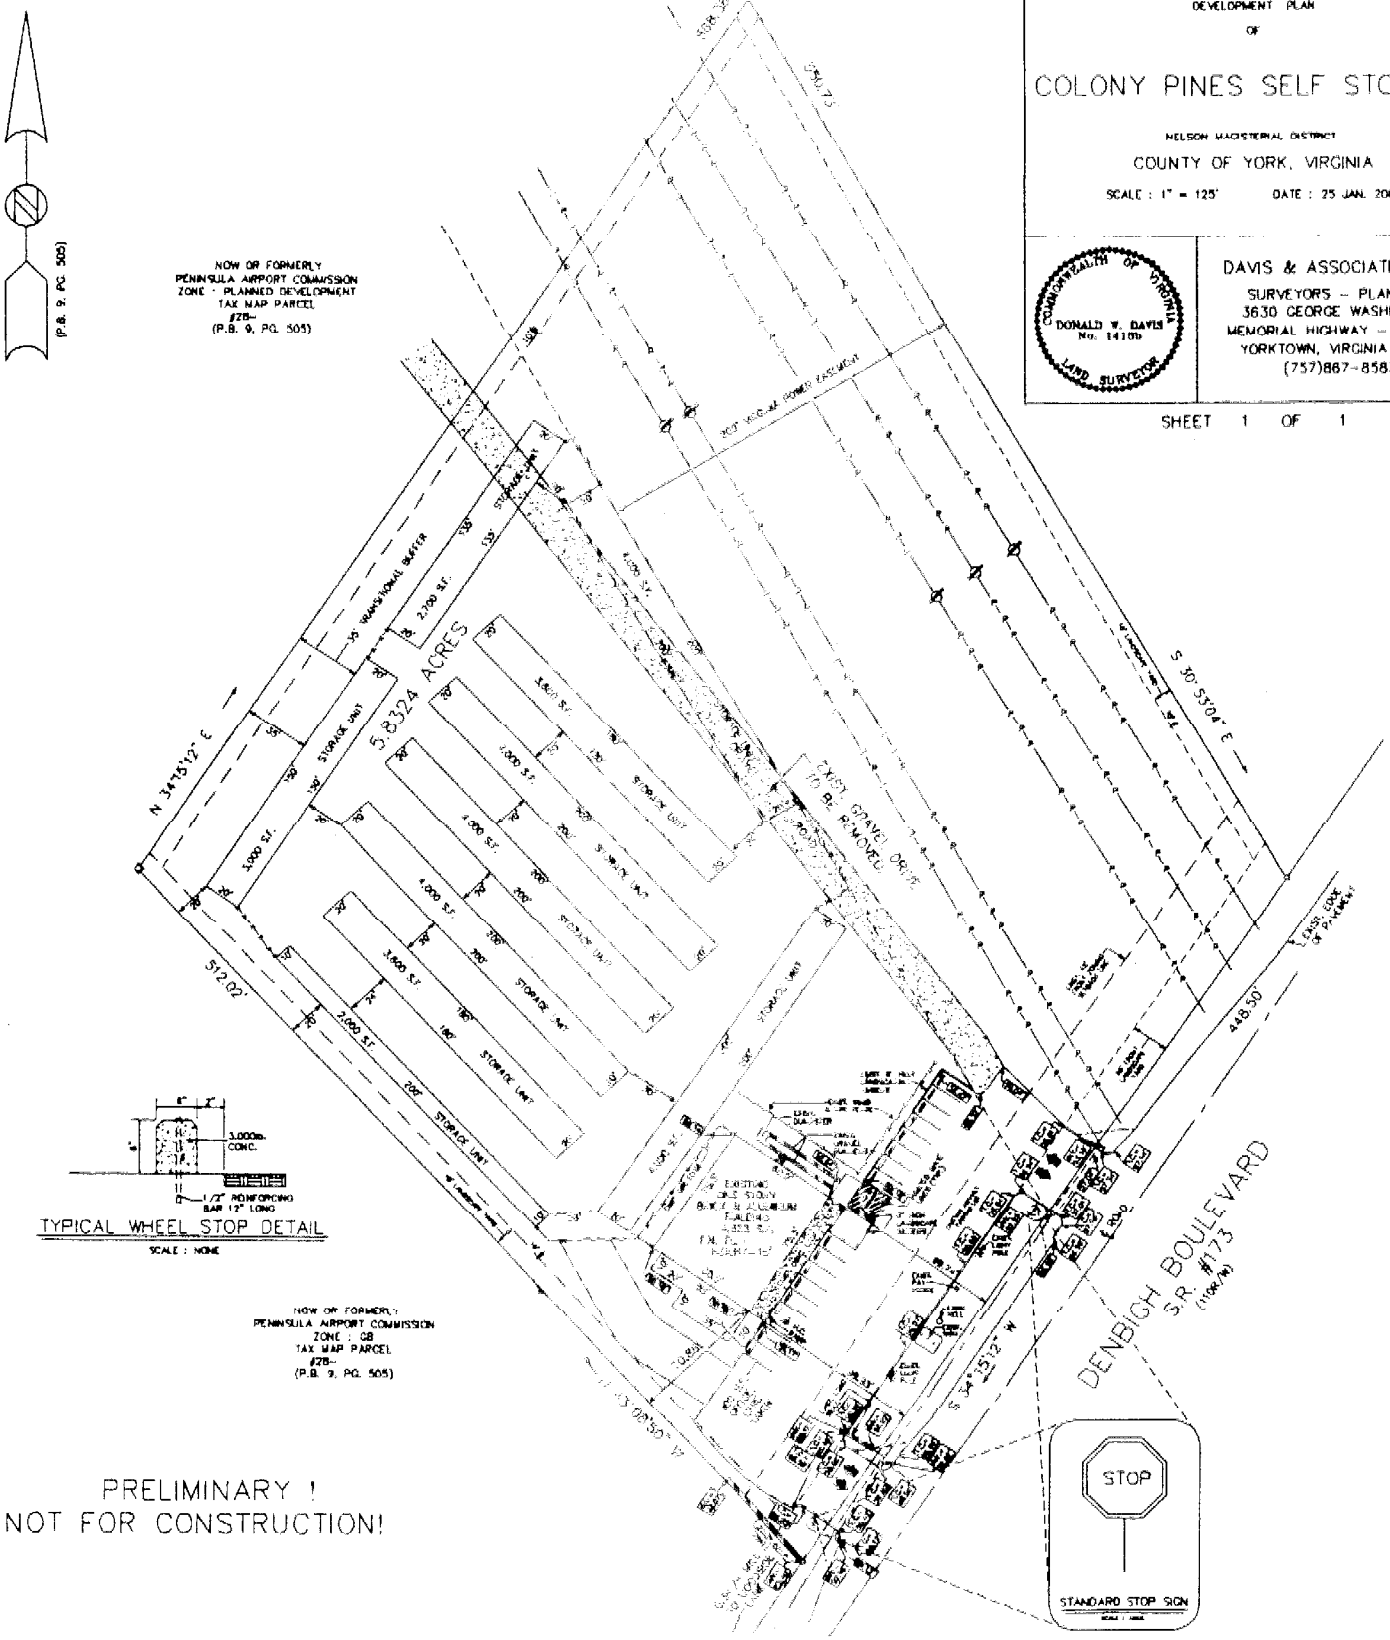
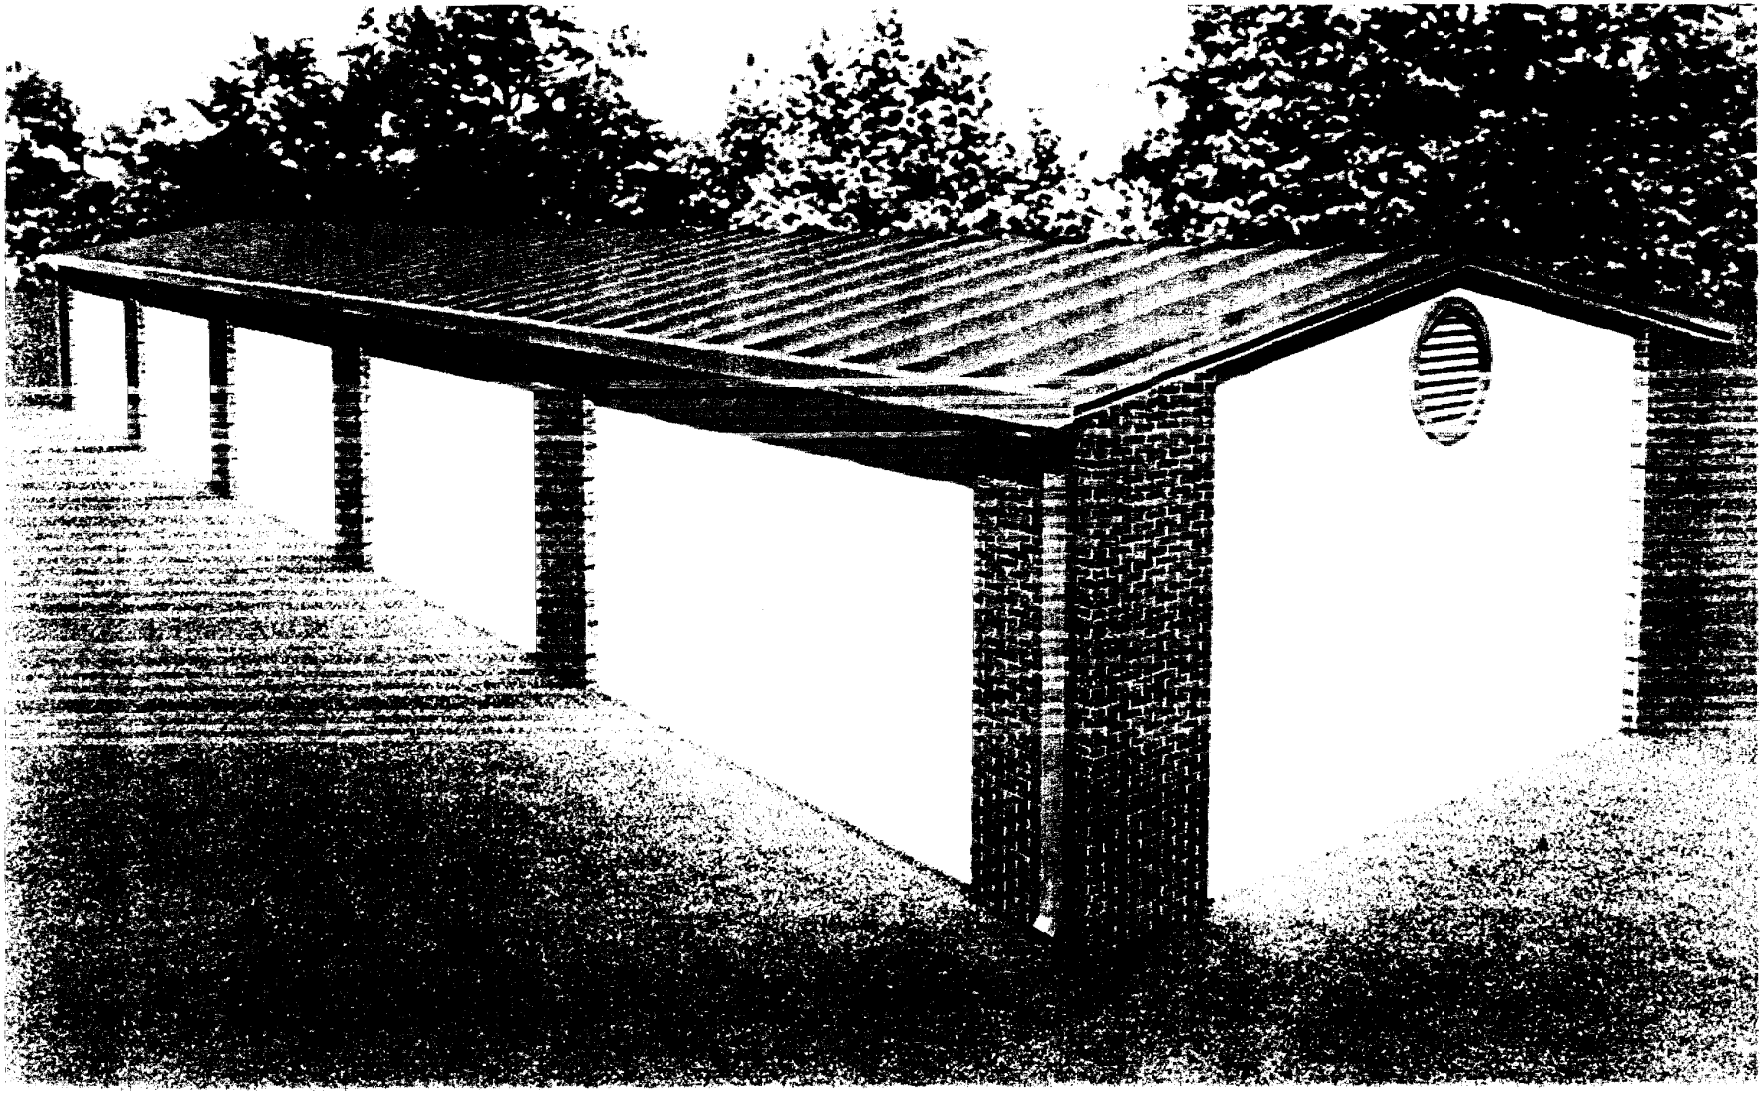
PRELIMINARY !
NOT FOR CONSTRUCTION!