RECEIVED
NOV 2 5 2002
PLANNING DIVISION
COUNTY OF YORK

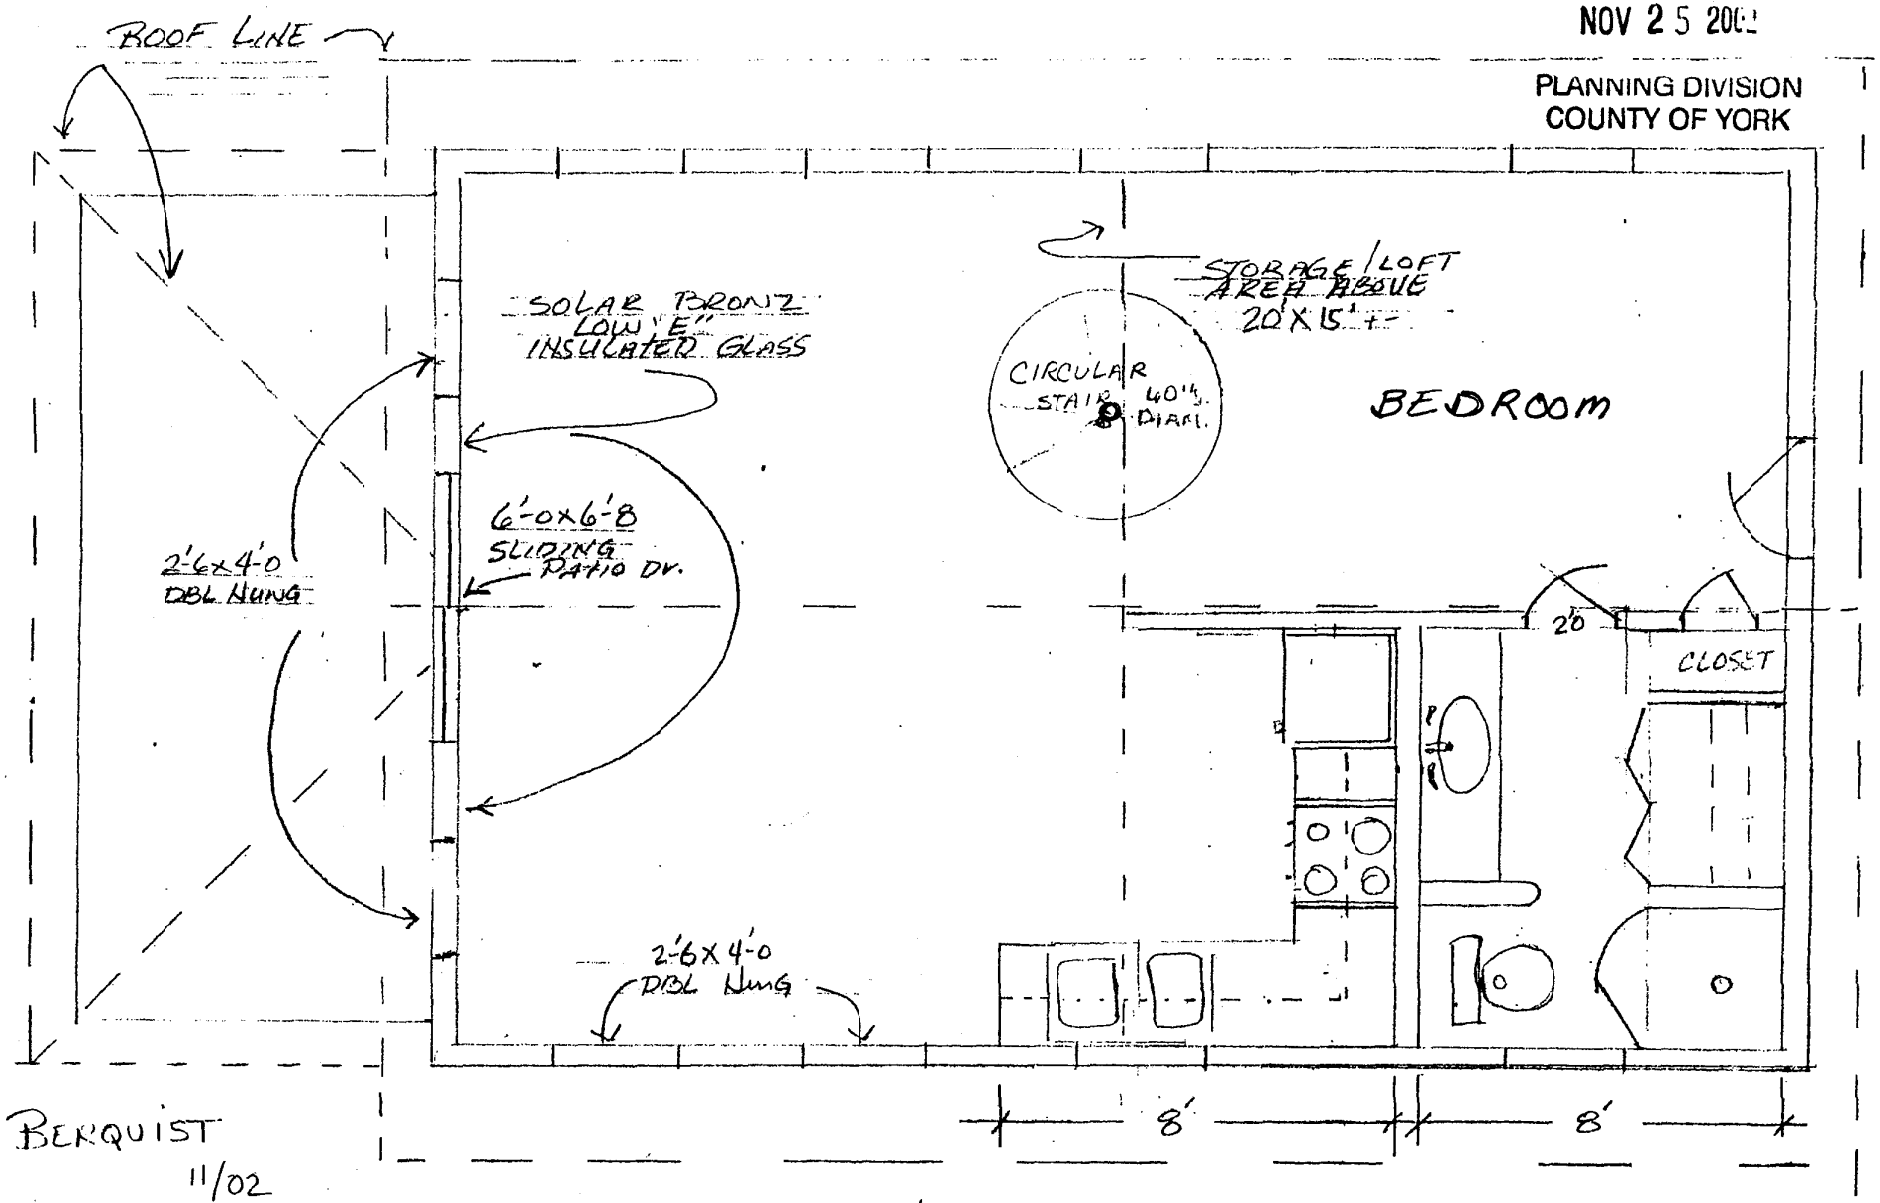

BERQUIST
11/02

FLOOR & ROOF PLAN
1/4" = 1'

RECEIVED
OCT 29 2002
PLANNING DIVISION
COUNTY OF YORK

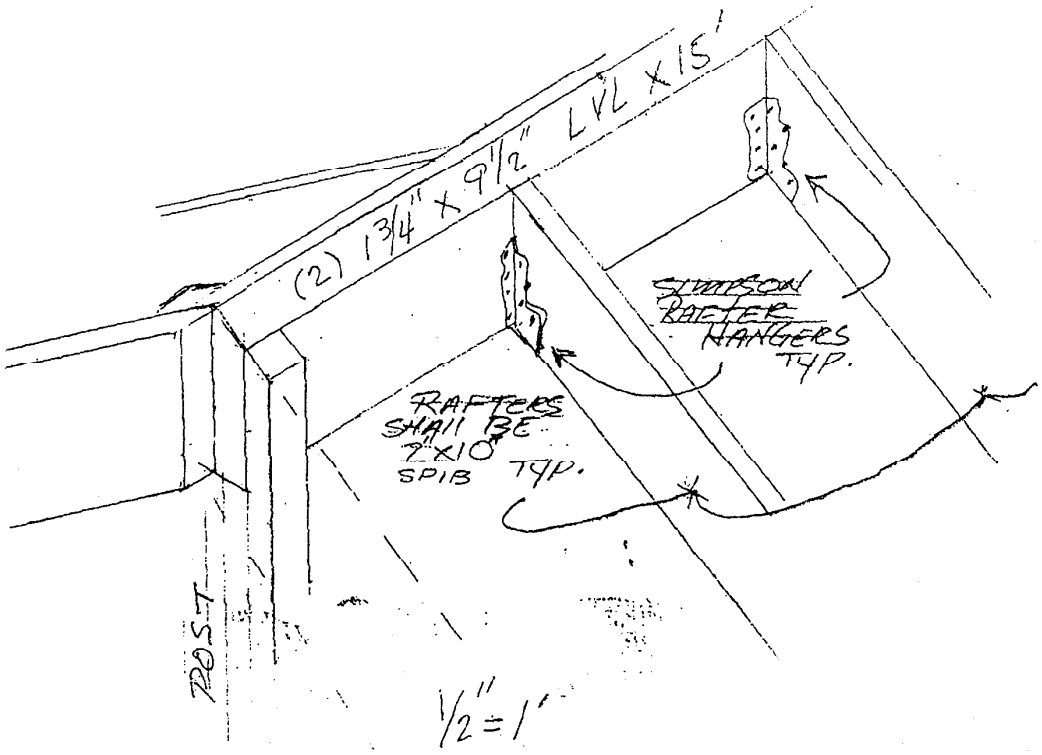

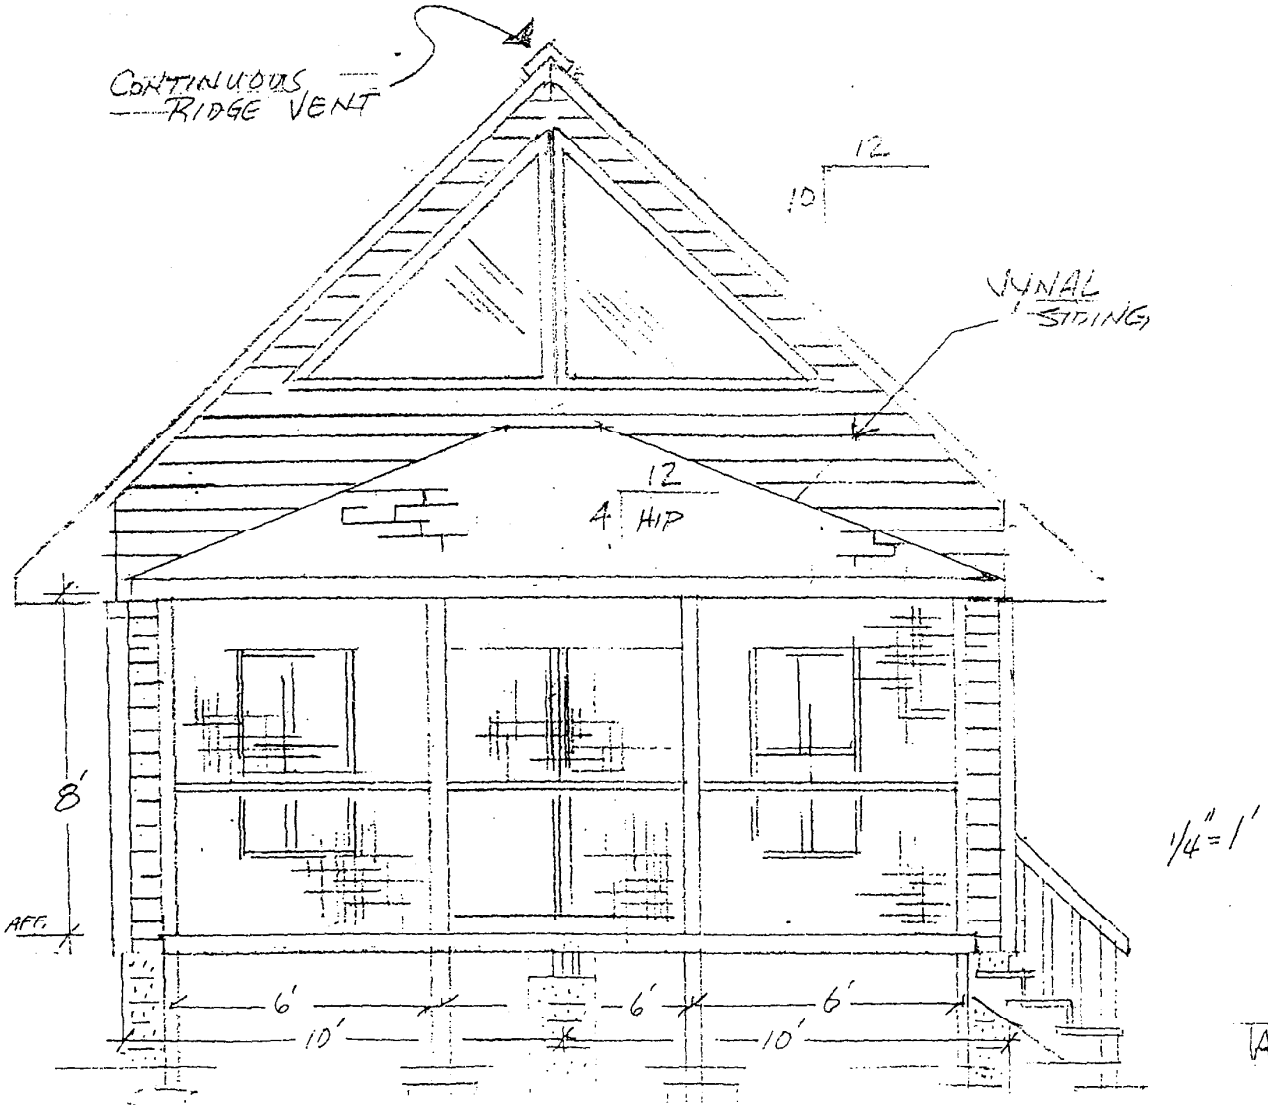

A3

RECEIVED
OCT 29 2002
PLANNING DIVISION
COUNTY OF YORK

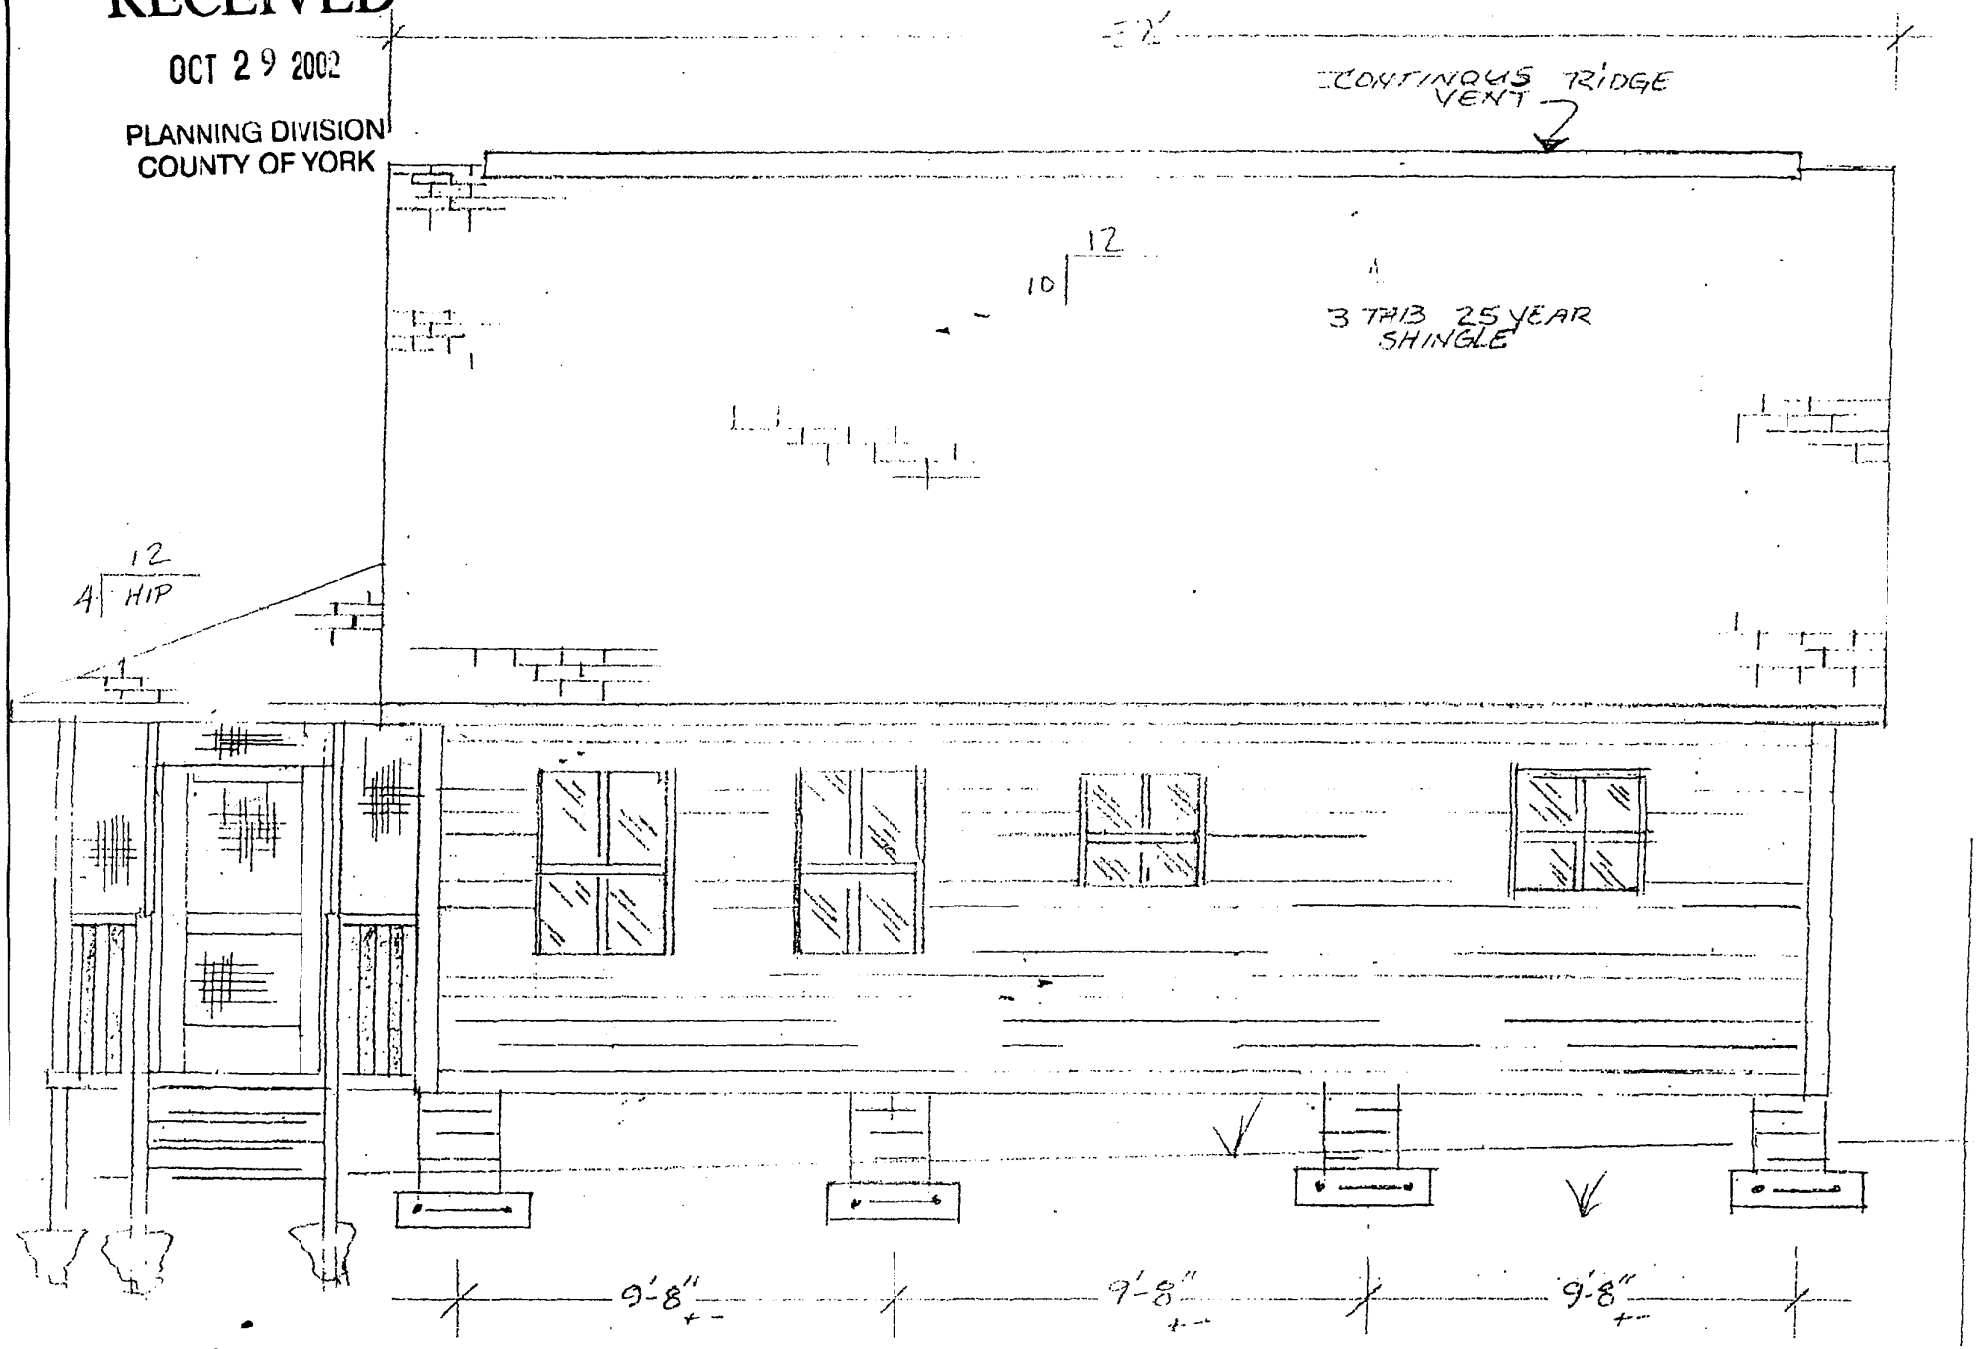

BURKWIST

R. SIDE ELEVATION

1/4" = 1'

RECEIVED

OCT 29 2002

PLANNING DIVISION
COUNTY OF YORK

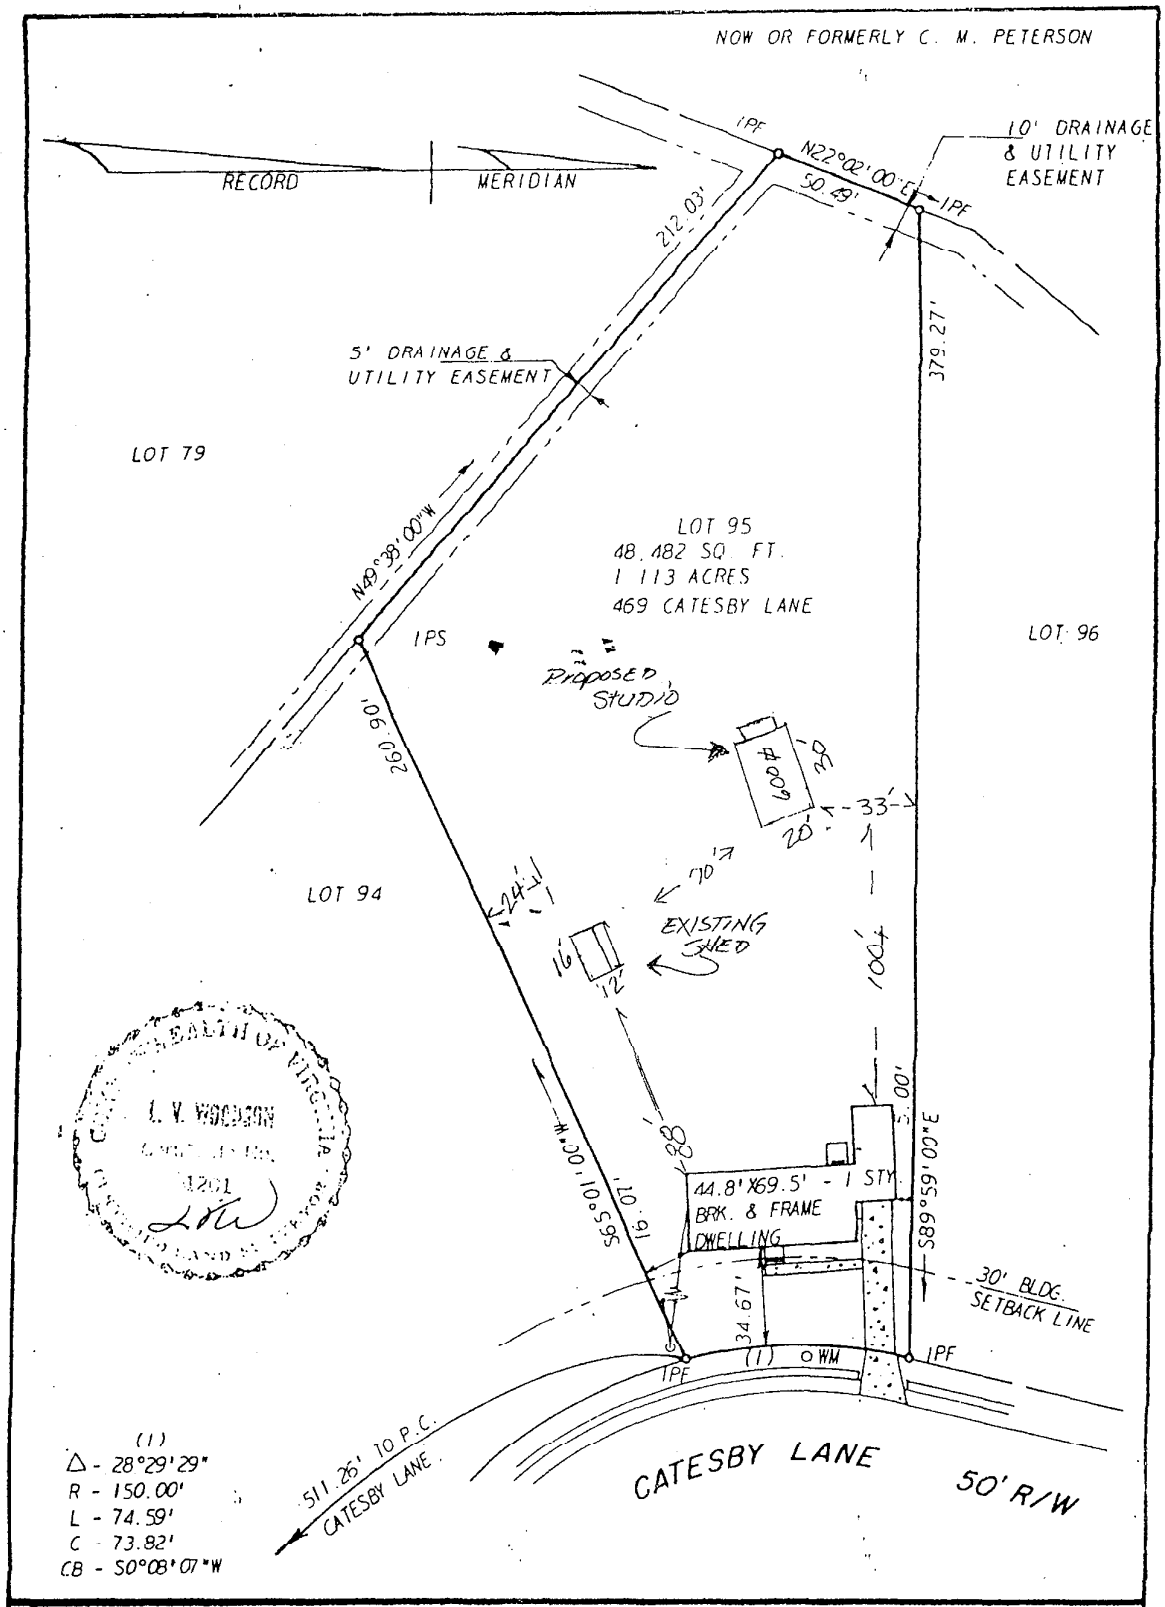

architects and engineers, inc architects, engineers, surveyors, and planners Williamsburg, Virginia

LEGEND o IP - IRON PIN, —— PROPERTY LINE, — — CENTERLINE, —·—·— EASEMENT LINE

A SURVEY OF LOT 95, AND IMPROVEMENTS, SECTION D, MIDDLETOWNE FARMS
STANDING IN THE NAME OF CARLTON R. AND MARGARET M. HOWELLS
LYING IN BRUTON DISTRICT, YORK COUNTY, VIRGINIA