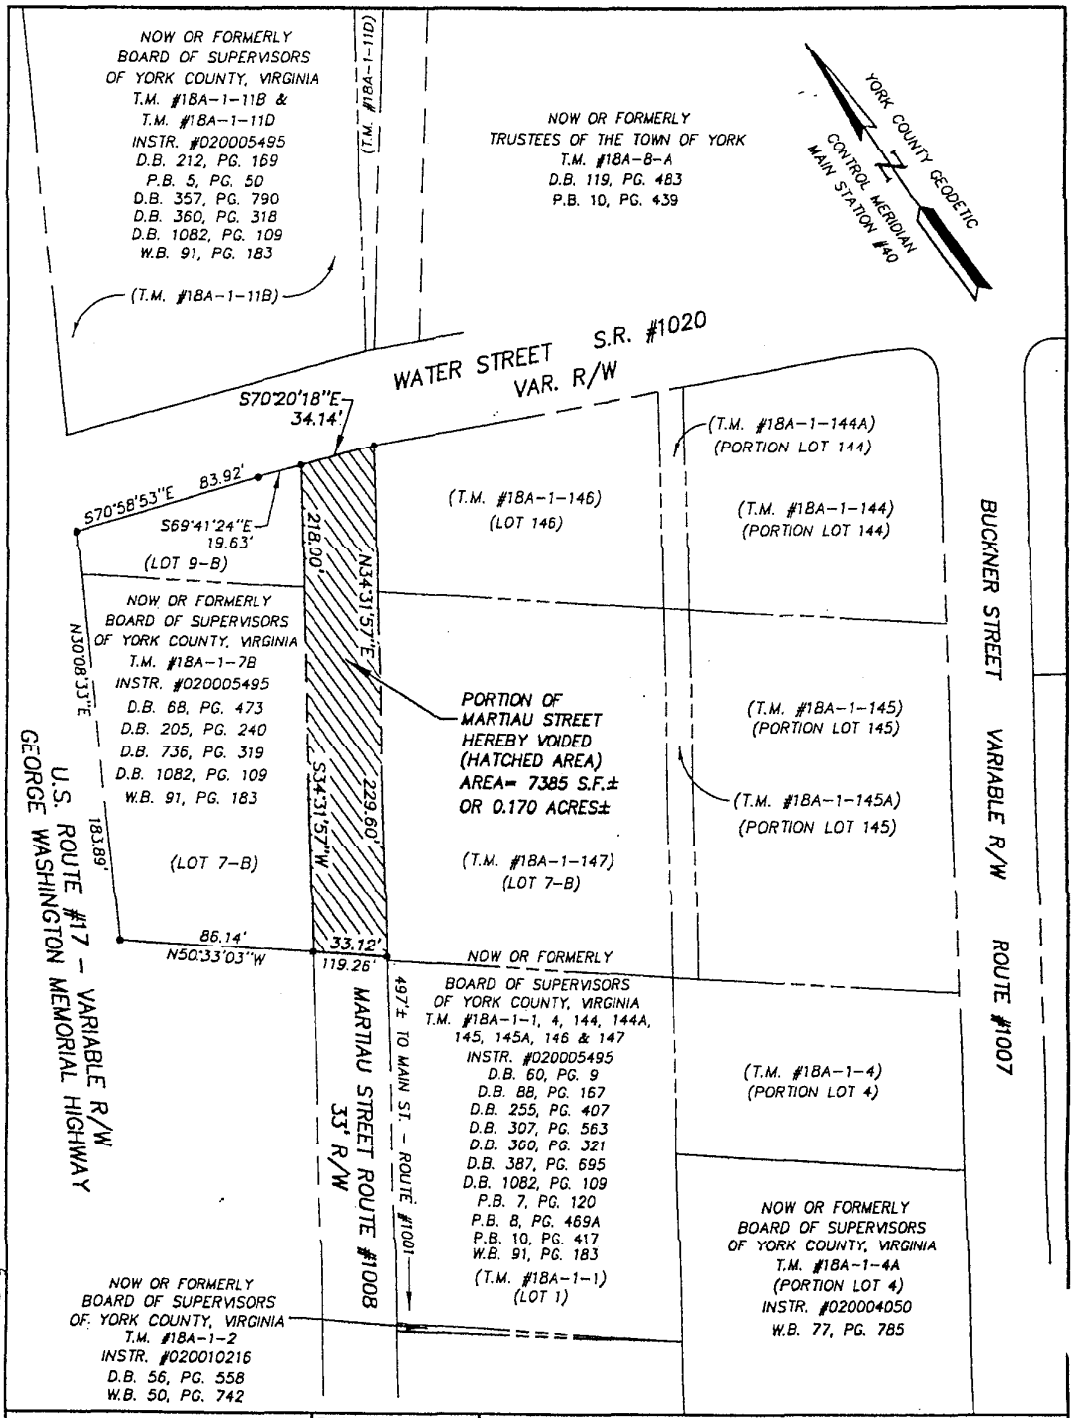

89734P1.dwg

12.05.02-09:10

RWE

COMMONWEALTH OF VIRGINIA
12-05-02
RONALD W. EADS
NO. 001948
LAND SURVEYOR

References:
AS NOTED
ST. HWY. P.B. 7, PGS. 130-131

Notes:

PLAT SHOWING A PORTION OF MARTIAU STREET TO BE VACATED

TOWN OF YORKTOWN | NELSON DISTRICT | YORK COUNTY | VIRGINIA

Date: 12/05/2002	Scale: 1"=60'	Job No.: 8973-04

AES Consulting Engineers
Engineers, Surveyors, Planners
5248 OLDE TOWNE ROAD, SUITE 1
Williamsburg, Virginia 23188
(757) 253-0040
FAX (757) 220-8994