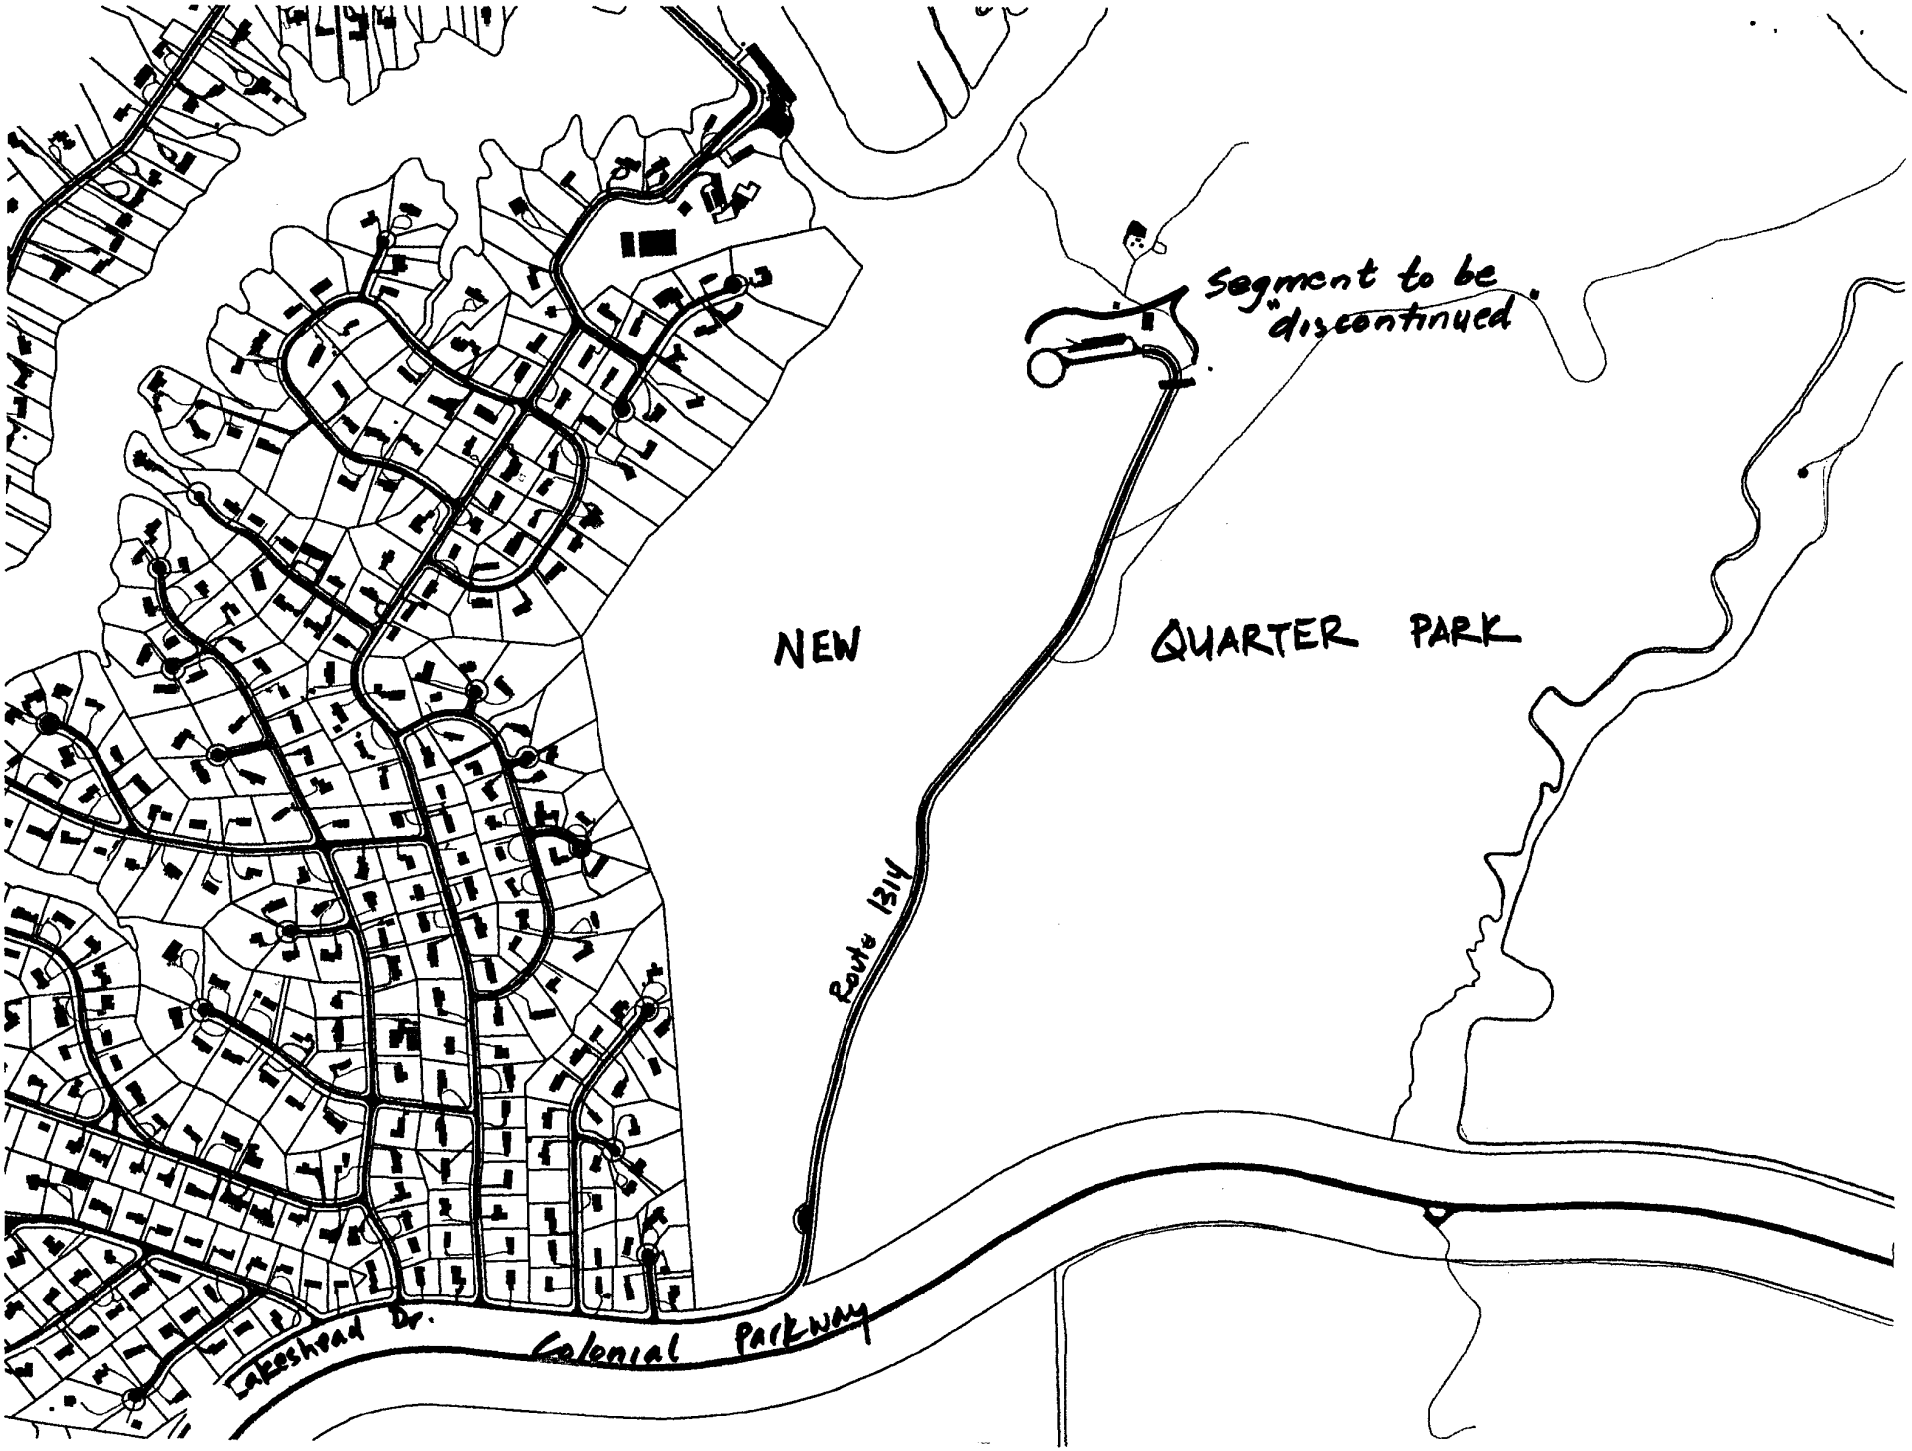
Segment to be discontinued
NEW
QUARTER PARK
Route 1314
Lakeshead Dr.
Colonial Parkway

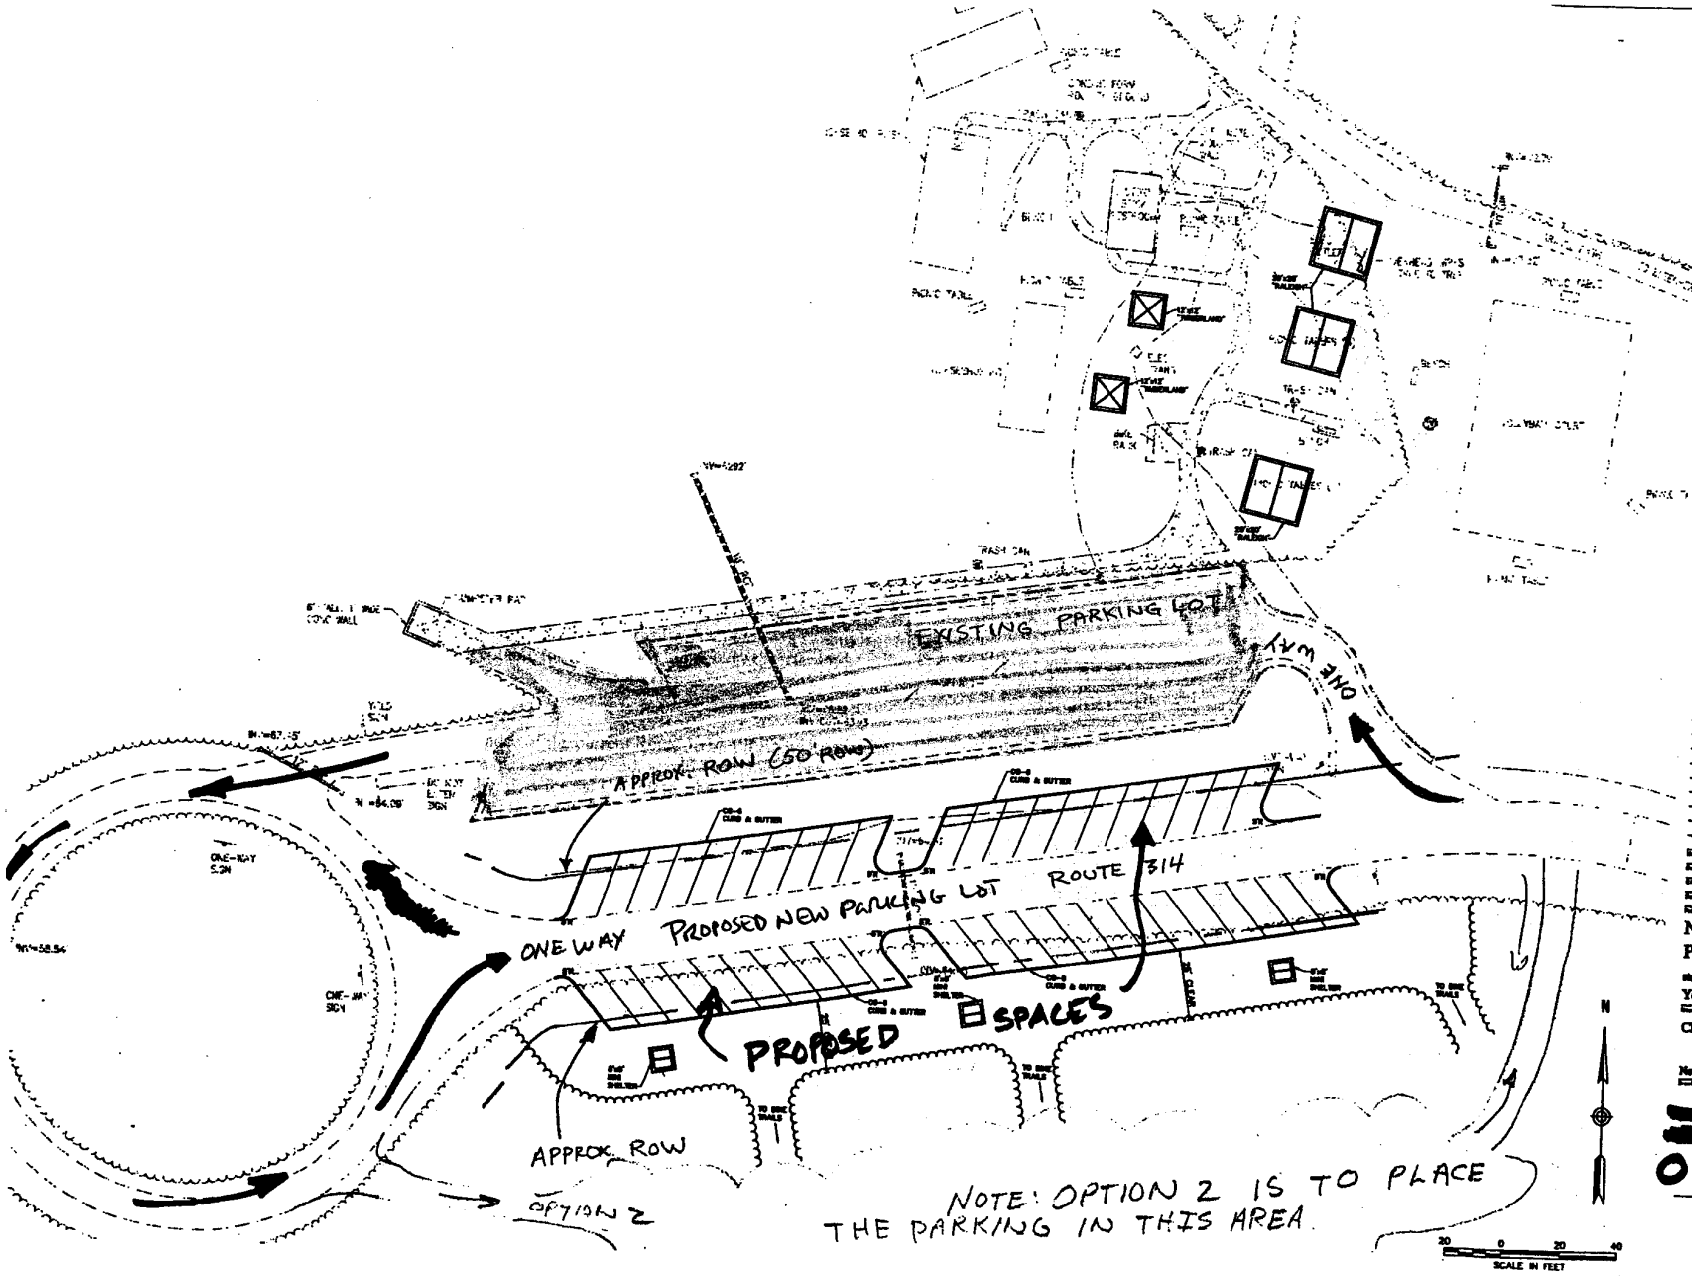

VHB
Vanasse Hangen Brustlin, Inc.
Transportation
Land Development
Environmental Services
477 McLaws Circle, Suite 1
Williamsburg, Virginia 23185
757-220-0500 • FAX 757-220-8544

New Quarter
Park Improvements
York County, Virginia
Client Review
Not Approved for Construction

OPTION "1"

C-2

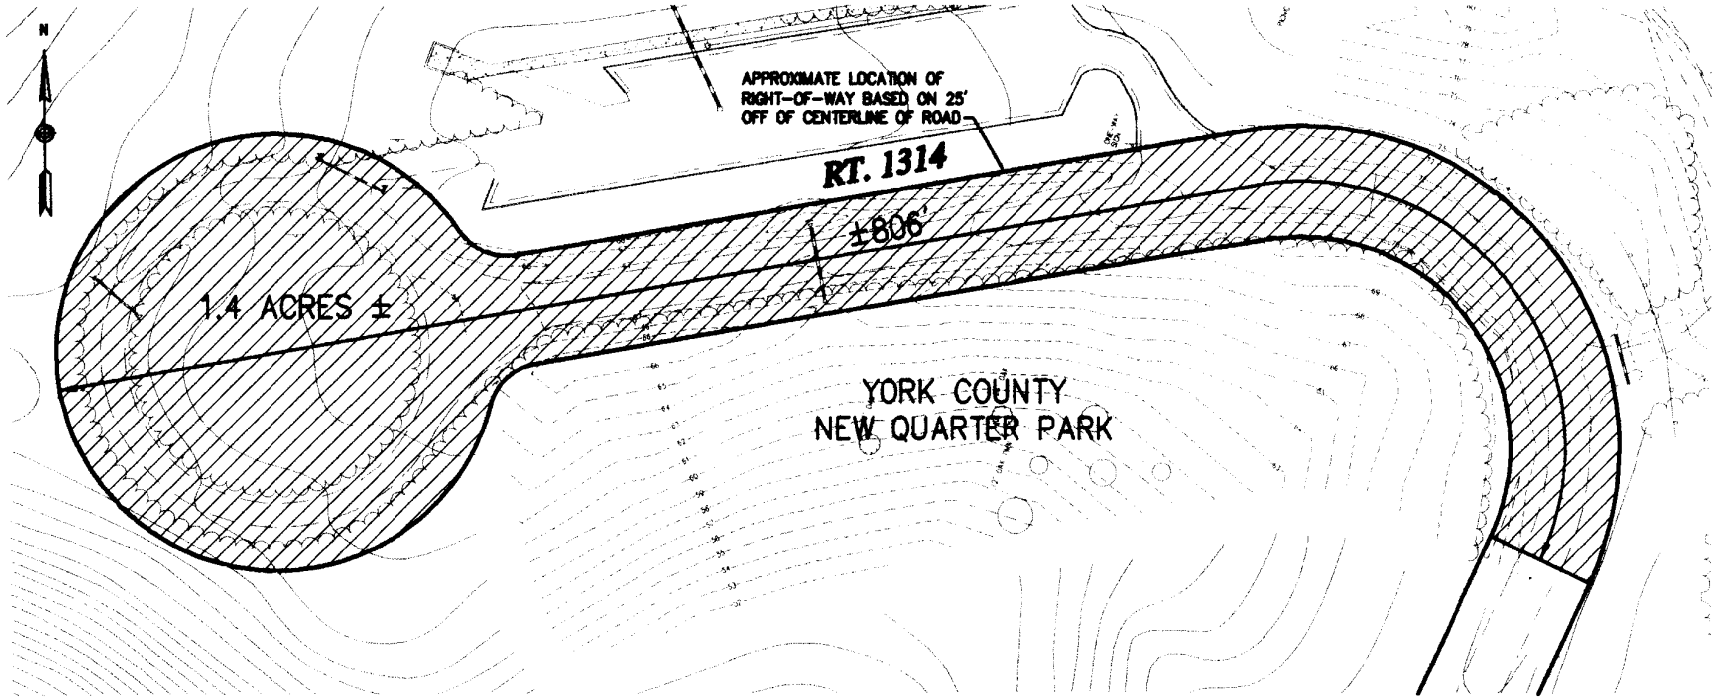

EXHIBIT
LENGTH AND AREA
FROM APPROXIMATE STATION 61+51
TO END OF RT. 1314

50 0 50 100
SCALE IN FEET

DATE : 7/17/03 *SHEET 1 OF 1*
SCALE : 1"=50' *DRAWN BY: RWP*

VHB
Vanasse Hangen Brustlin, Inc.
Transportation Land Development Environmental Services
477 McLaws Circle, Suite One
Williamsburg, Virginia 23185-4916
(757) 220-6280 • FAX (757) 220-6944

PROJECT No. : 31445.01 *FILE No. : 31445\01EXHIBIT-03-0717*