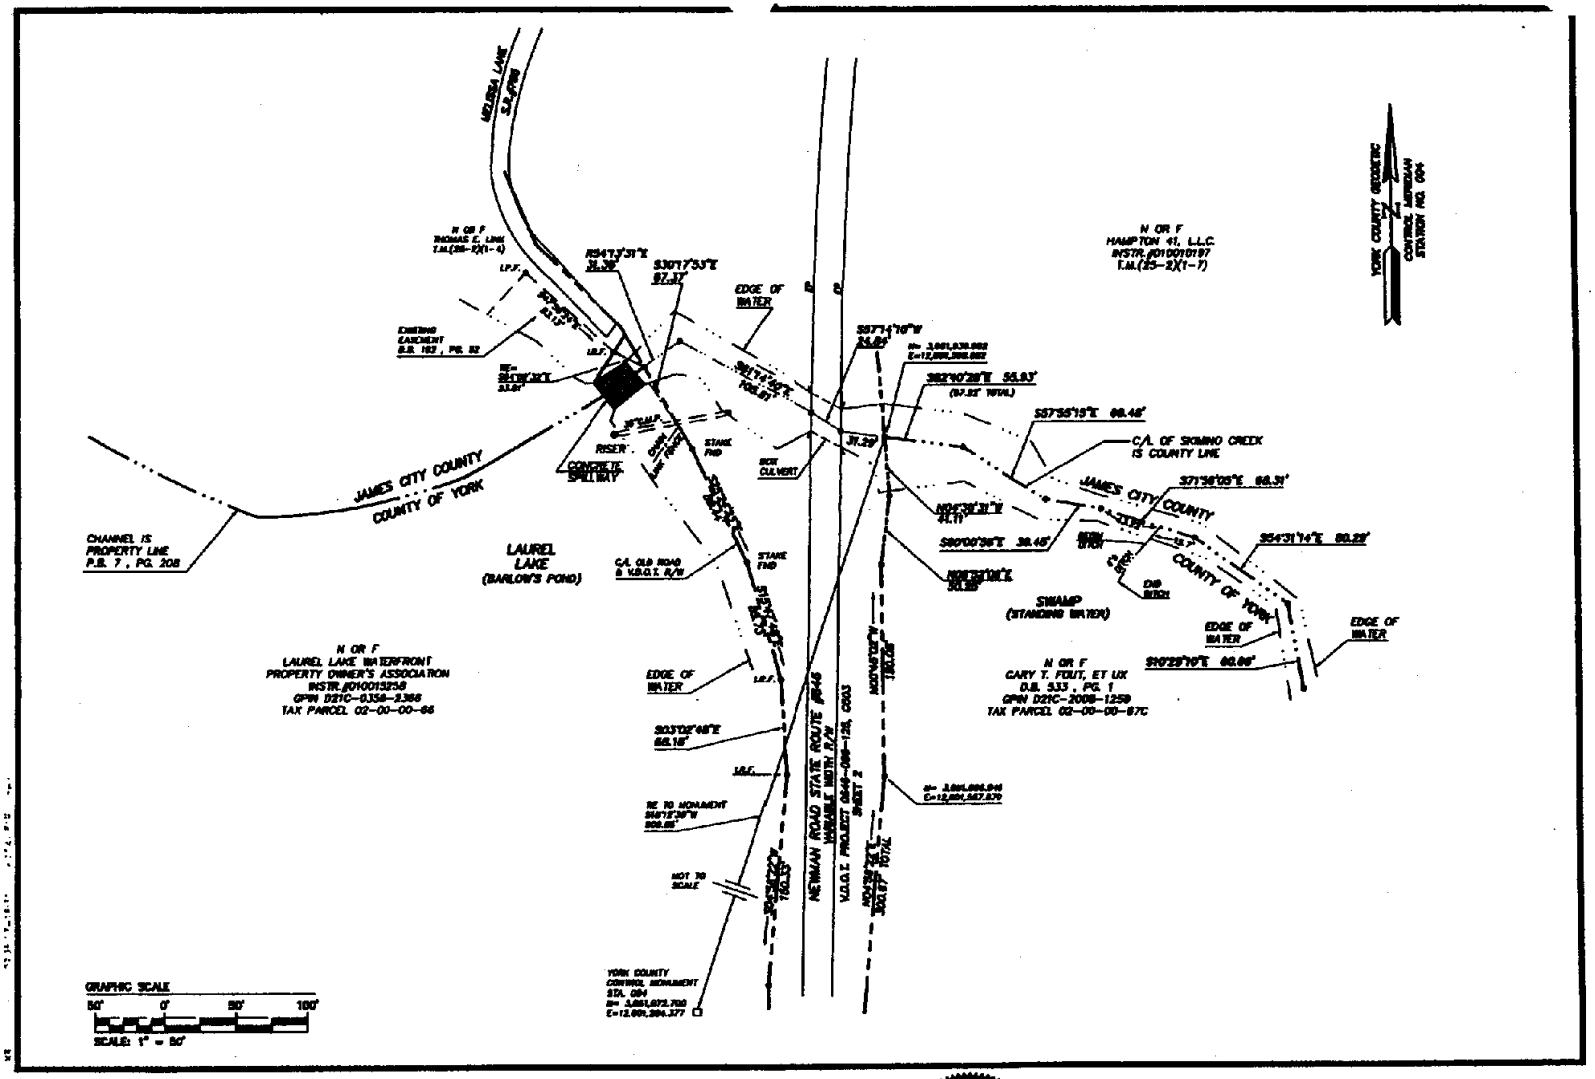

AES
CONSULTING ENGINEERS
5248 Olde Towne Road, Suite 1
Williamsburg, Virginia 23188
(757) 253-0040
Fax (757) 220-8994

PLAT SHOWING EXISTING
SKIMINO CREEK CENTERLINE
PREPARED FOR
COUNTY OF YORK
&
JAMES CITY COUNTY
COUNTY LINE COUNTY OF YORK AND JAMES CITY COUNTY, VIRGINIA

COMMONWEALTH OF VIRGINIA
G.T. WILSON, JR.
CERTIFICATE No. 1183
LAND SURVEYOR

No.	DATE	REVISION / COMMENT / NOTE	BY

Designed AES	Drawn JKR
Scale 1"=50'	Date 2/14/2003
Project No. 6204-01	
Drawing No. 1 OF 1	