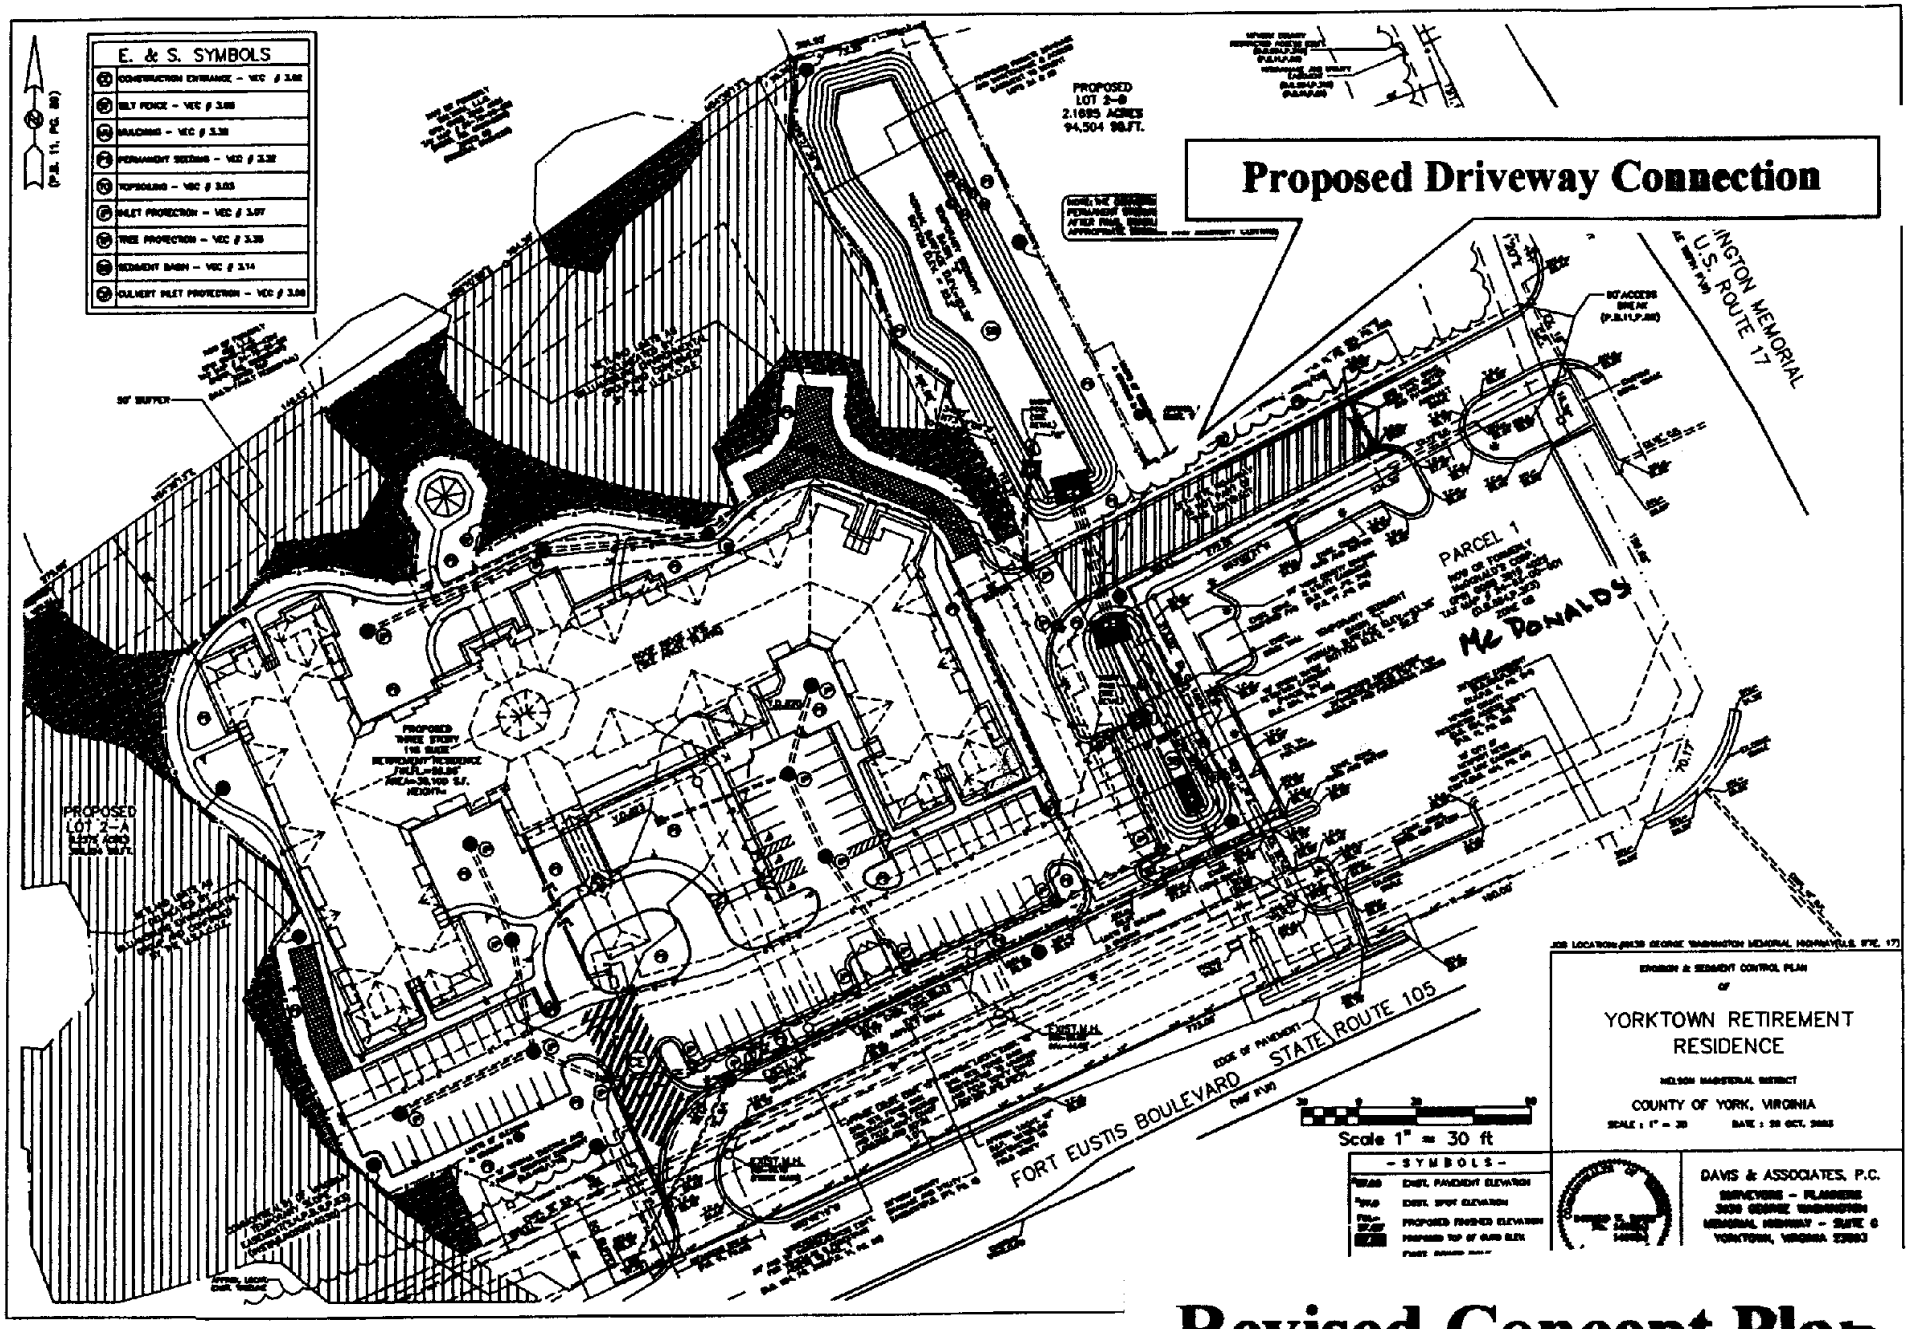

Revised Concept Plan