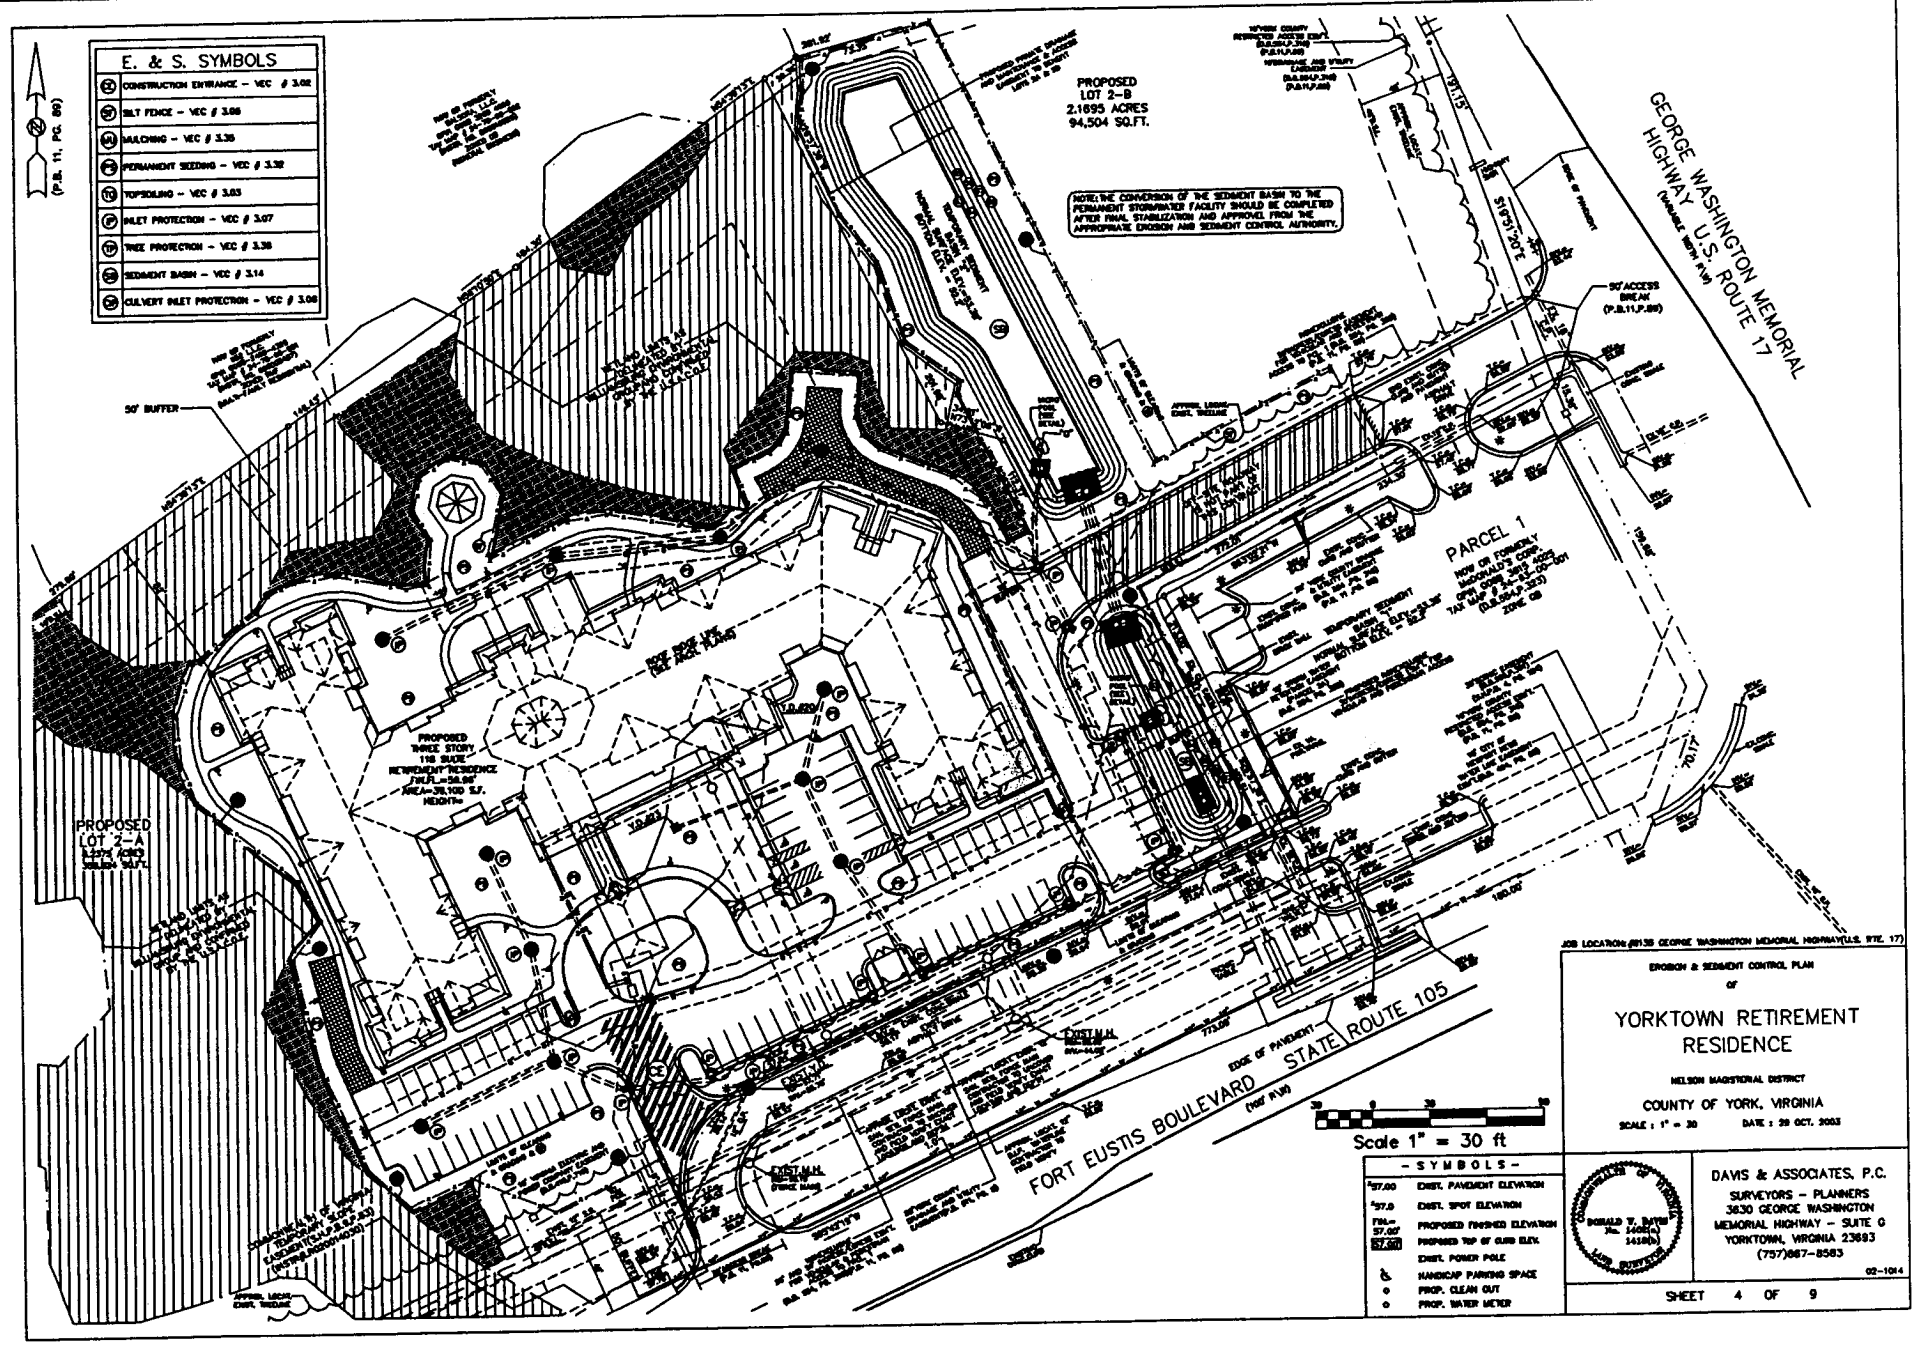
E. & S. SYMBOLS
CONSTRUCTION ENTRANCE – VEC # 3.02
SILT FENCE – VEC # 3.06
MULCHING – VEC # 3.35
PERMANENT SEEDING – VEC # 3.32
TOPSOILING – VEC # 3.03
INLET PROTECTION – VEC # 3.07
TREE PROTECTION – VEC # 3.38
SEDIMENT BASIN – VEC # 3.14
CULVERT INLET PROTECTION – VEC # 3.08
(P.B. 11, PG. 89)
PROPOSED LOT 2-B 2.1695 ACRES 94,504 SQ.FT.
NOTE: THE CONVERSION OF THE SEDIMENT BASIN TO THE PERMANENT STORMWATER FACILITY SHOULD BE COMPLETED AFTER FINAL STABILIZATION AND APPROVAL FROM THE APPROPRIATE EROSION AND SEDIMENT CONTROL AUTHORITY.
GEORGE WASHINGTON MEMORIAL HIGHWAY U.S. ROUTE 17
50' ACCESS BREAK (P.B.11,P.89)
50' BUFFER
PARCEL 1
PROPOSED THREE STORY 118 SUITE RETIREMENT RESIDENCE
PROPOSED LOT 2-A
FORT EUSTIS BOULEVARD STATE ROUTE 105
EDGE OF PAVEMENT
Scale 1" = 30 ft
JOB LOCATION: #8135 GEORGE WASHINGTON MEMORIAL HIGHWAY (U.S. RTE. 17)
EROSION & SEDIMENT CONTROL PLAN
OF
YORKTOWN RETIREMENT RESIDENCE
NELSON MAGISTERIAL DISTRICT
COUNTY OF YORK, VIRGINIA
SCALE : 1" = 30
DATE : 29 OCT. 2003
- SYMBOLS -
EXIST. PAVEMENT ELEVATION
EXIST. SPOT ELEVATION
PROPOSED FINISHED ELEVATION
PROPOSED TOP OF CURB ELEV.
EXIST. POWER POLE
HANDICAP PARKING SPACE
PROP. CLEAN OUT
PROP. WATER METER
DAVIS & ASSOCIATES, P.C.
SURVEYORS – PLANNERS
3630 GEORGE WASHINGTON MEMORIAL HIGHWAY – SUITE G
YORKTOWN, VIRGINIA 23693
(757)867-8583
02-1014
SHEET 4 OF 9