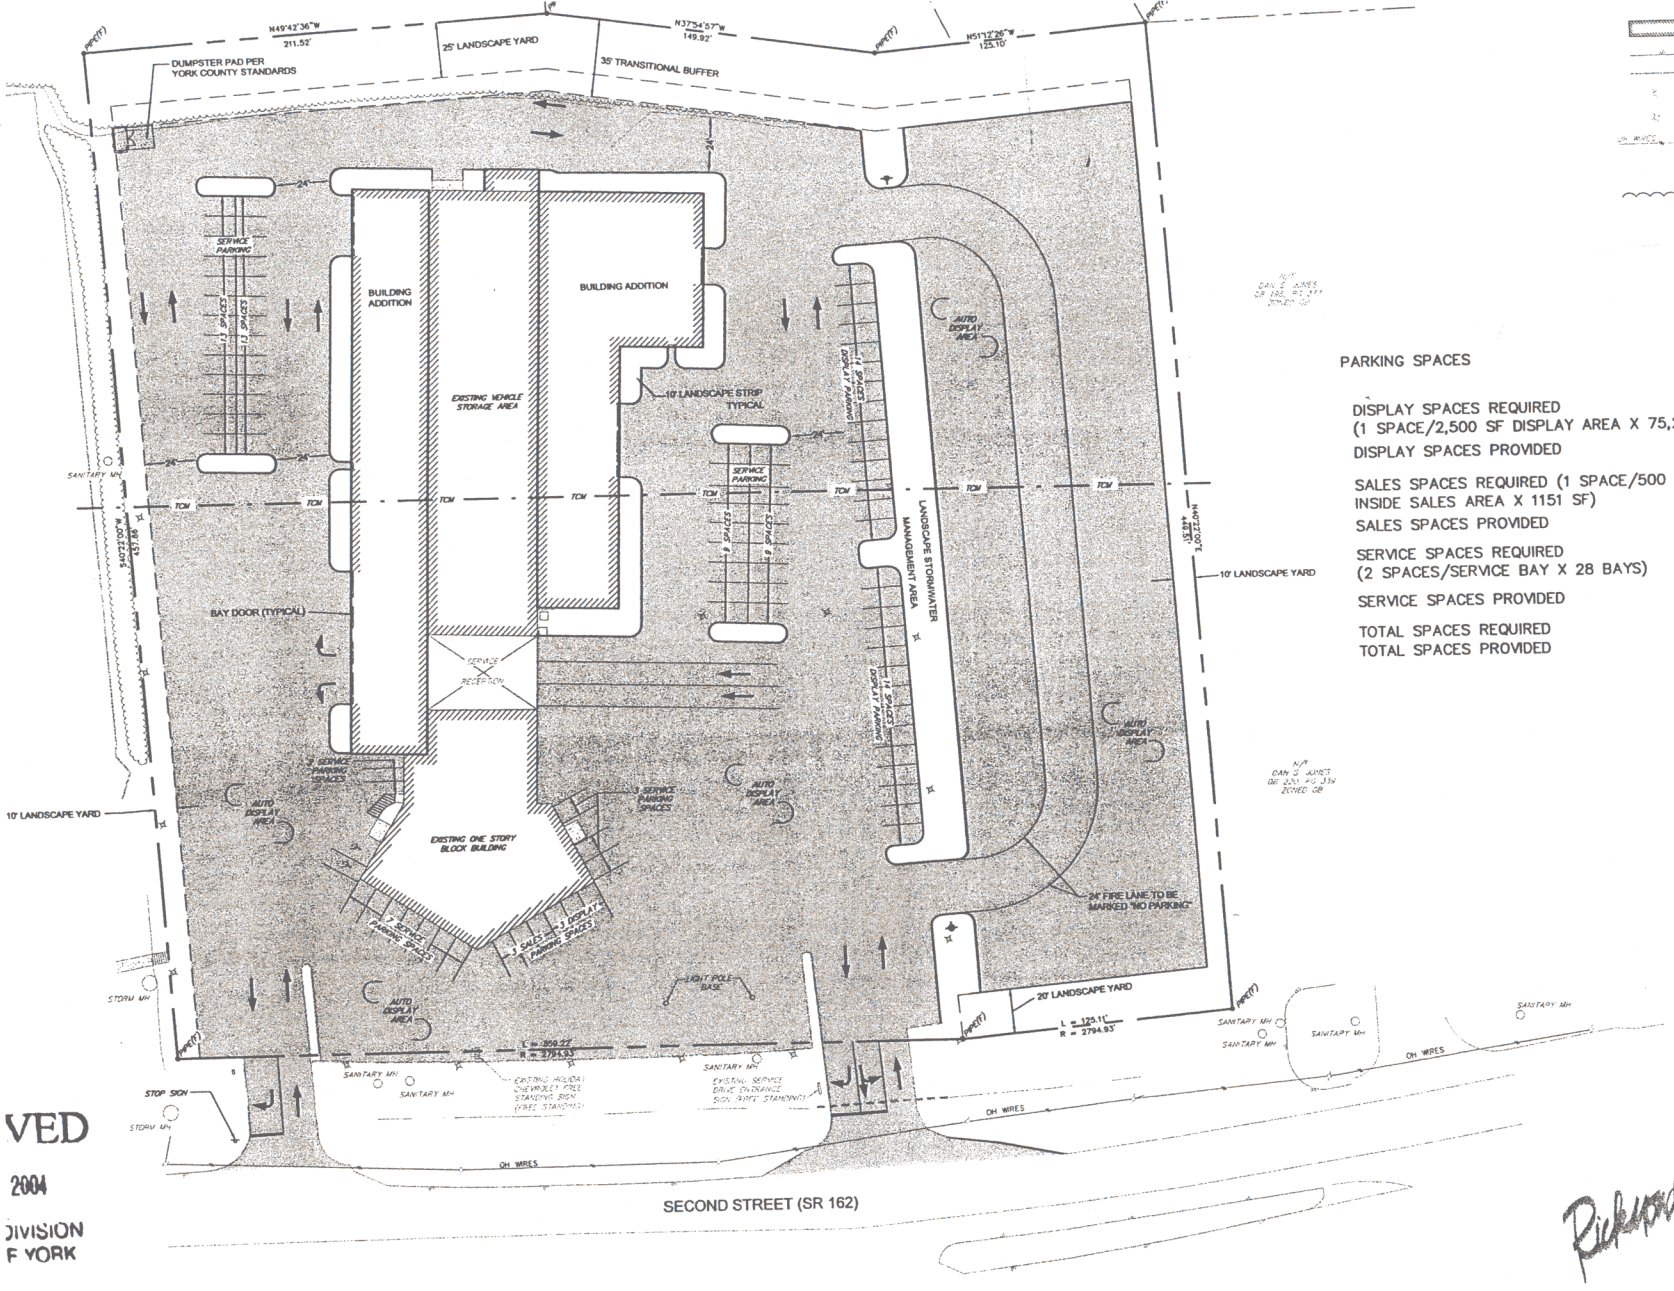

PARKING SPACES

DISPLAY SPACES REQUIRED (1 SPACE/2,500 SF DISPLAY AREA X 75,220 SF)	31 SPACES
DISPLAY SPACES PROVIDED	31 SPACES
SALES SPACES REQUIRED (1 SPACE/500 SF INSIDE SALES AREA X 1151 SF)	3 SPACES
SALES SPACES PROVIDED	3 SPACES
SERVICE SPACES REQUIRED (2 SPACES/SERVICE BAY X 28 BAYS)	56 SPACES
SERVICE SPACES PROVIDED	56 SPACES
TOTAL SPACES REQUIRED	90 SPACES
TOTAL SPACES PROVIDED	92 SPACES (INCLUDES 2 HANDICAP)

VED

2004

DIVISION
F YORK

VELOPER

Rickmond Engineering, Inc.
Engineering Surveying Environmental
1643 Merrimac Trail
Williamsburg, VA 23185
Voice: (757)229-1776
Fax: (757)229-4683
Vint Hill • P.O. Box 861647
Warrenton, VA 20187
Voice: (540)349-7730
Fax: (540)349-7731
www.rickmond.com