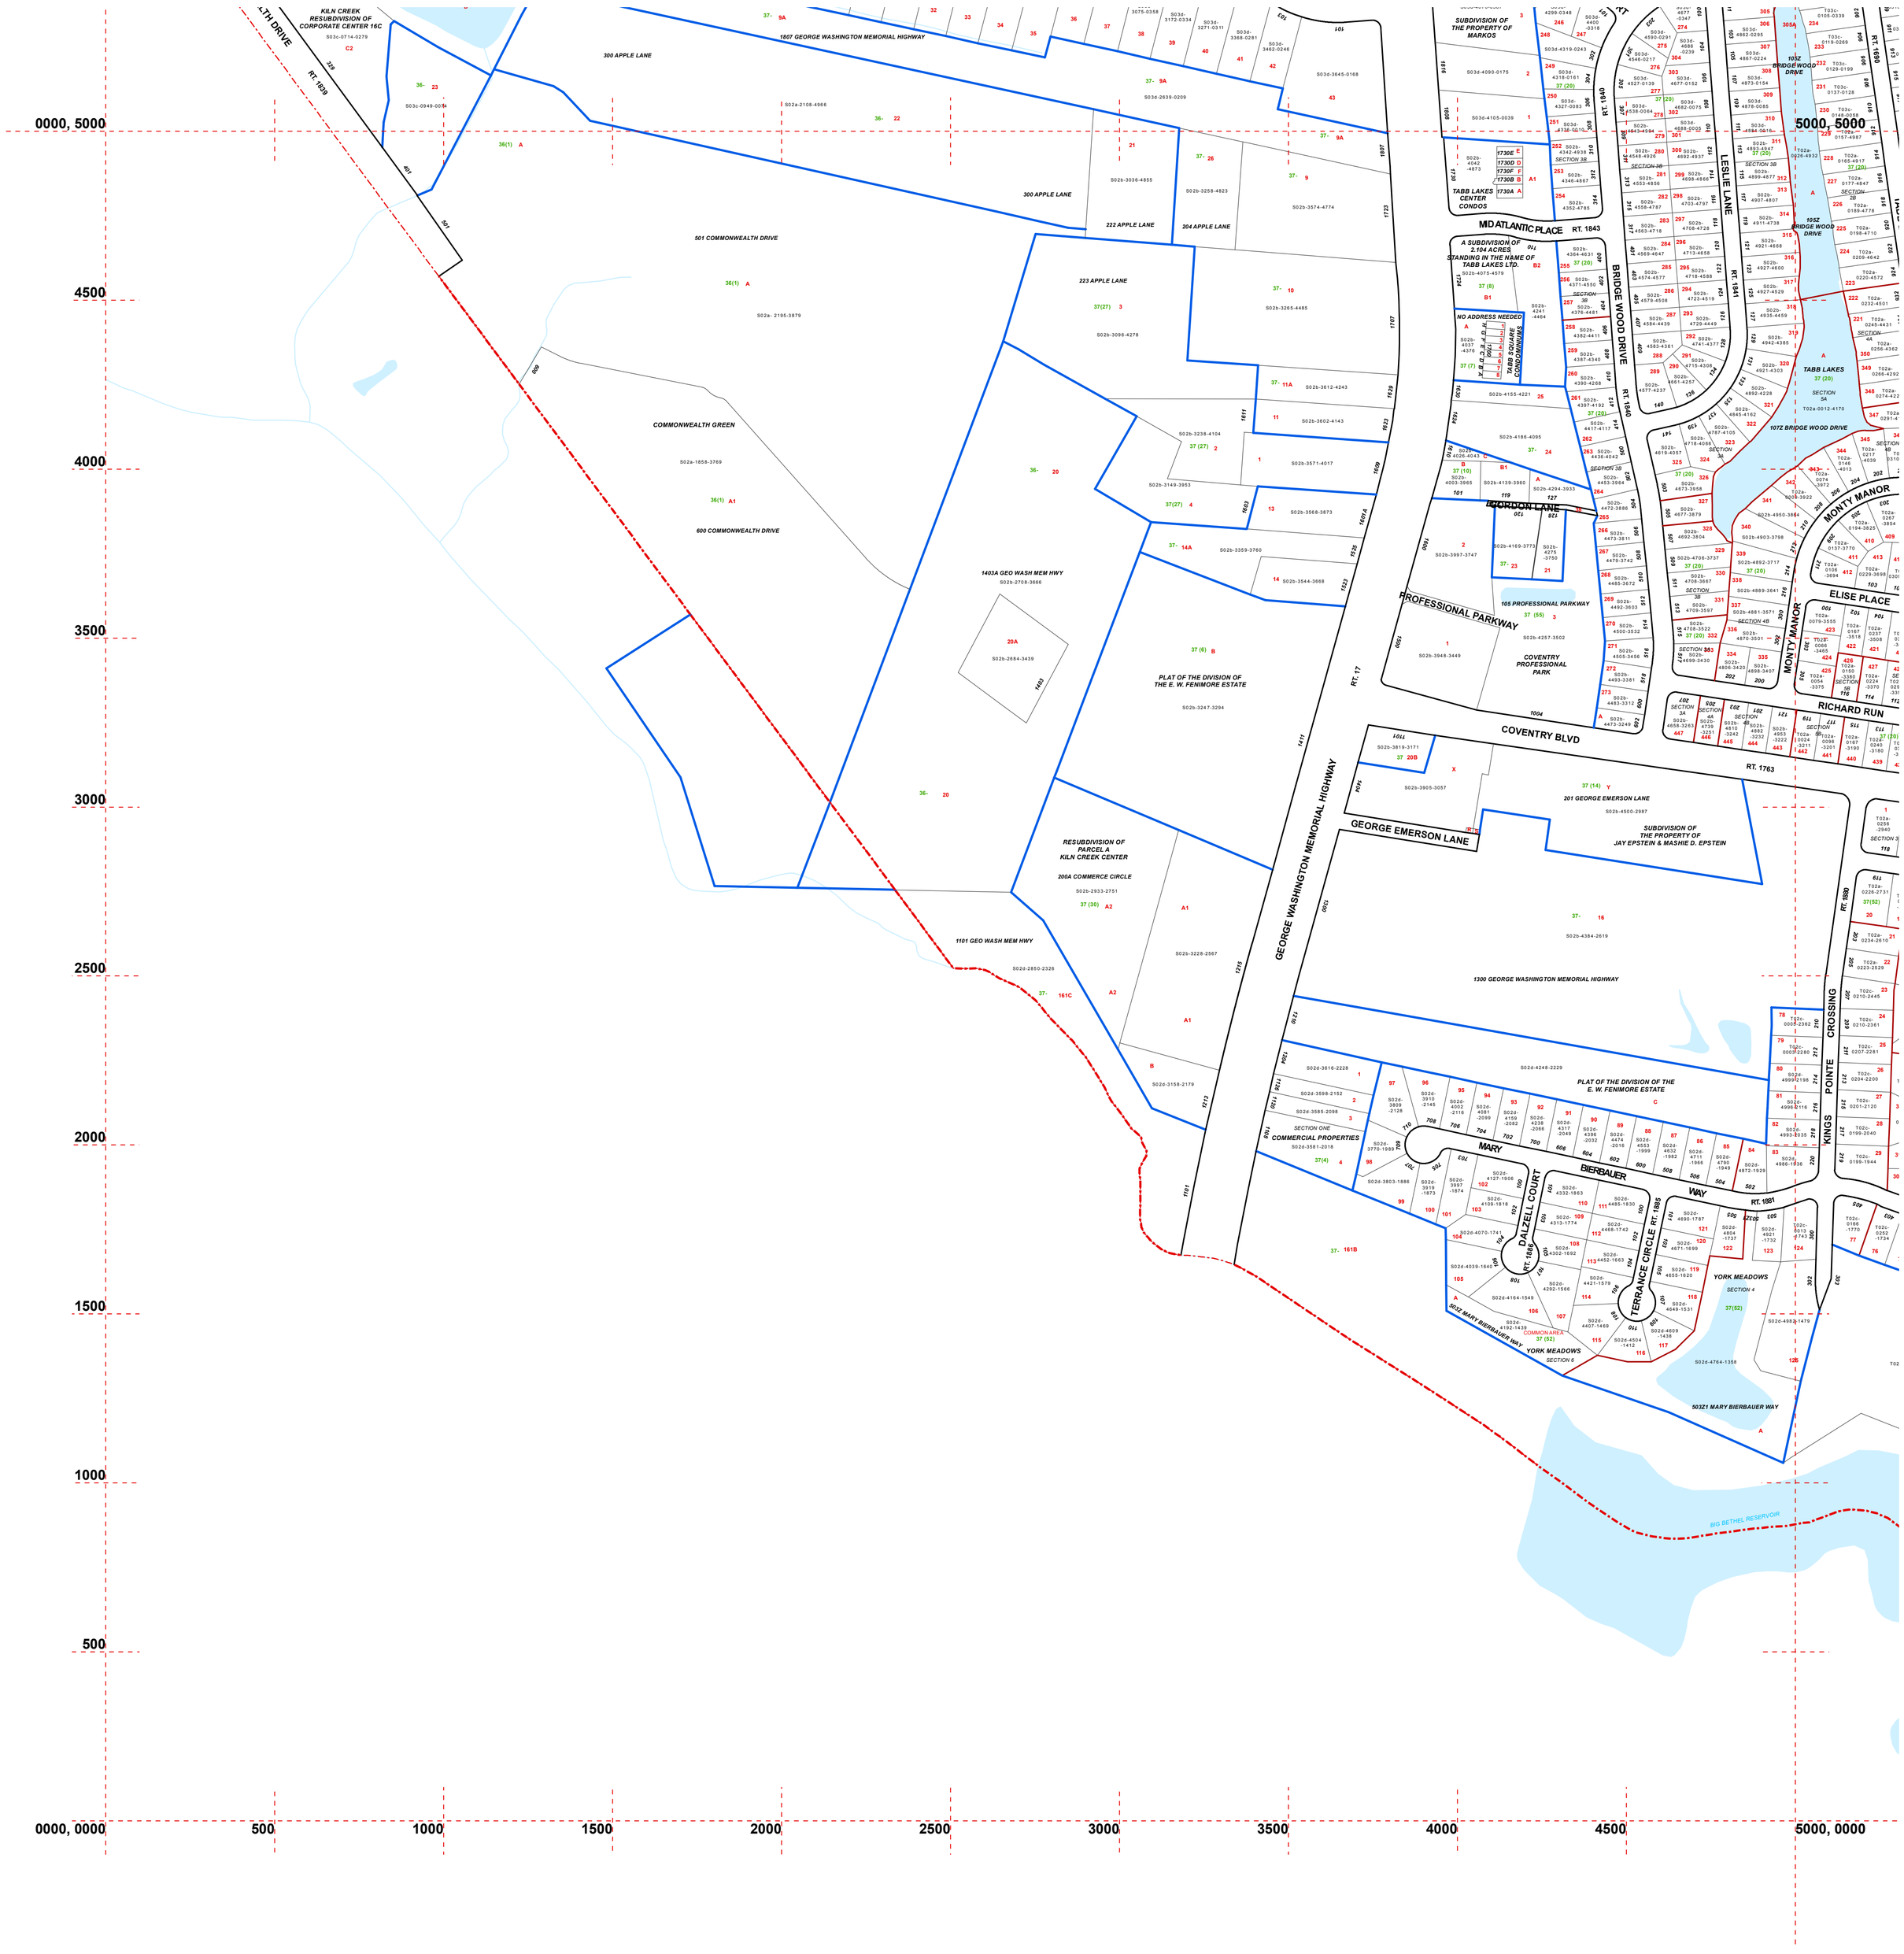


# TAX MAP S02

*January 06, 2015*

**THIS IS NOT A LEGAL PLAT.**
**This map should be used for information purposes. It is not suitable for detailed planning.**

**Prepared by York County Computer Support Services**

**KEY TO ADJACENT SHEETS**

| | | |
|---|---|---|
| R03 | S03 | T03 |
| | a b S02 c d | T02 |
| | | T01 |

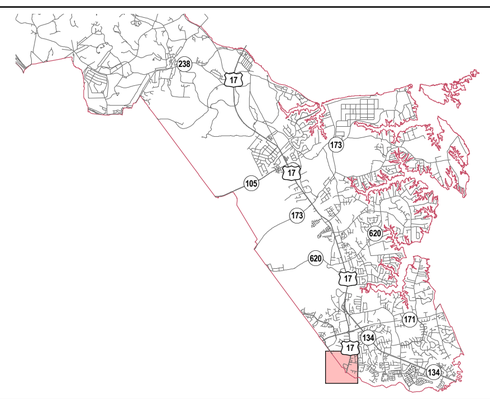

## TEXT LEGEND

| | |
|---|---|
| 201 | *Street Address* |
| 1 or A | *Lot Number* |
| 25(4) or 25- | *Map Number* |
| G14c-1234-4567 | *GPIN* |
| YORK RIVER | *Water Feature* |

## LINE LEGEND

- *Property Lines*
- *Rights of Way*
- *Section Boundary*
- *Subdivision Boundary*
- *County Boundary*
- *Easements*

250 125 0 250 500 Feet

N W E S

# S02